


A 99.654 ACRE TRACT OF LAND LOCATED IN THE THOMAS G. STUART SURVEY, ABSTRACT NO. 689, TRAVIS COUNTY, TEXAS, BEING ALL OF THE CALLED 4.778 ACRE TRACT OF LAND CONVEYED TO TERRELL TIMMERMAN, RECORDED IN DOCUMENT NO. 2005167323 OF THE OFFICIAL PUBLIC RECORDS OF TRAVIS COUNTY, TEXAS, BEING ALL OF THE CALLED 2.019 ACRE TRACT OF LAND CONVEYED TO TERRELL TIMMERMAN, RECORDED IN DOCUMENT NO. 2002169901 OF THE OFFICIAL PUBLIC RECORDS OF TRAVIS COUNTY, TEXAS, BEING A PORTION OF THE REMAINDER PORTION OF THE CALLED 129.137 ACRE TRACT OF LAND CONVEYED TO TERRELL TIMMERMAN, RECORDED IN DOCUMENT NO. 1998104399 AND CORRECTED IN DOCUMENT NO. 200517221 BOTH OF THE OFFICIAL PUBLIC RECORDS OF TRAVIS COUNTY, TEXAS, AND BEING A PORTION OF THE REMAINDER PORTION OF THE CALLED 136.45 ACRE TRACT OF LAND CONVEYED TO TERRELL TIMMERMAN, RECORDED IN DOCUMENT NO. 1999104396 OF THE OFFICIAL PUBLIC RECORDS OF TRAVIS COUNTY, TEXAS, SAVE AND EXCEPT A 0.293 ACRE TRACT OF LAND BEING A REMAINDER PORTION OF THE CALLED 138.85 ACRE TRACT OF LAND CONVEYED TO BERNICE E. PFUGLER, RECORDED IN VOLUME 3877, PAGE 2275 OF THE DEED RECORDS OF TRAVIS COUNTY, TEXAS, SAME BEING ALL OF THE CALLED 0.294 ACRE TRACT OF LAND DESCRIBED IN CAUSE NO. D-1-GN-15-002098, 53RD JUDICIAL DISTRICT COURT, TRAVIS COUNTY, TEXAS. FOR A NET TOTAL AREA OF 99.361 ACRES OF LAND MORE OR LESS.

shane@diamondsurveying.or

LOT	BLOCK	ACREAGE	ZONING	PROPOSED USE	ESTIMATED UNITS	PHASE
1	A	35.390	CL-4	HEALTH/FITNESS	18,500 sf	
				GENERAL OFFICE	130,000 sf	
				SHOPPING CENTER	71,000 sf	1
				DRIVE-IN BANK	11,500 sf	
				FAST-FOOD W/DRV THRU	4,000 sf	
2	A	43.764	CL-4	SENIOR LIVING	300 d.u.	2
1	B	19.157	CL-4	GENERAL OFFICE	300,000 sf	3
	ROW	1.660		GERALDINE DRIVE		2
	ROW DEDICATION	0.390		DECEL LANE&ROUNDABOUT		
	TOTAL	99.361				

REVISIONS/CORRECTIONS					
Number	Description	Revise (R) Add (A) Void (V) Sheet No.'s	Total # Sheets; in Plan Set	REVISION DATE	CITY OF PFLUGERVILLE

PRELIMINARY PLAN - NOT FOR RECORDATION

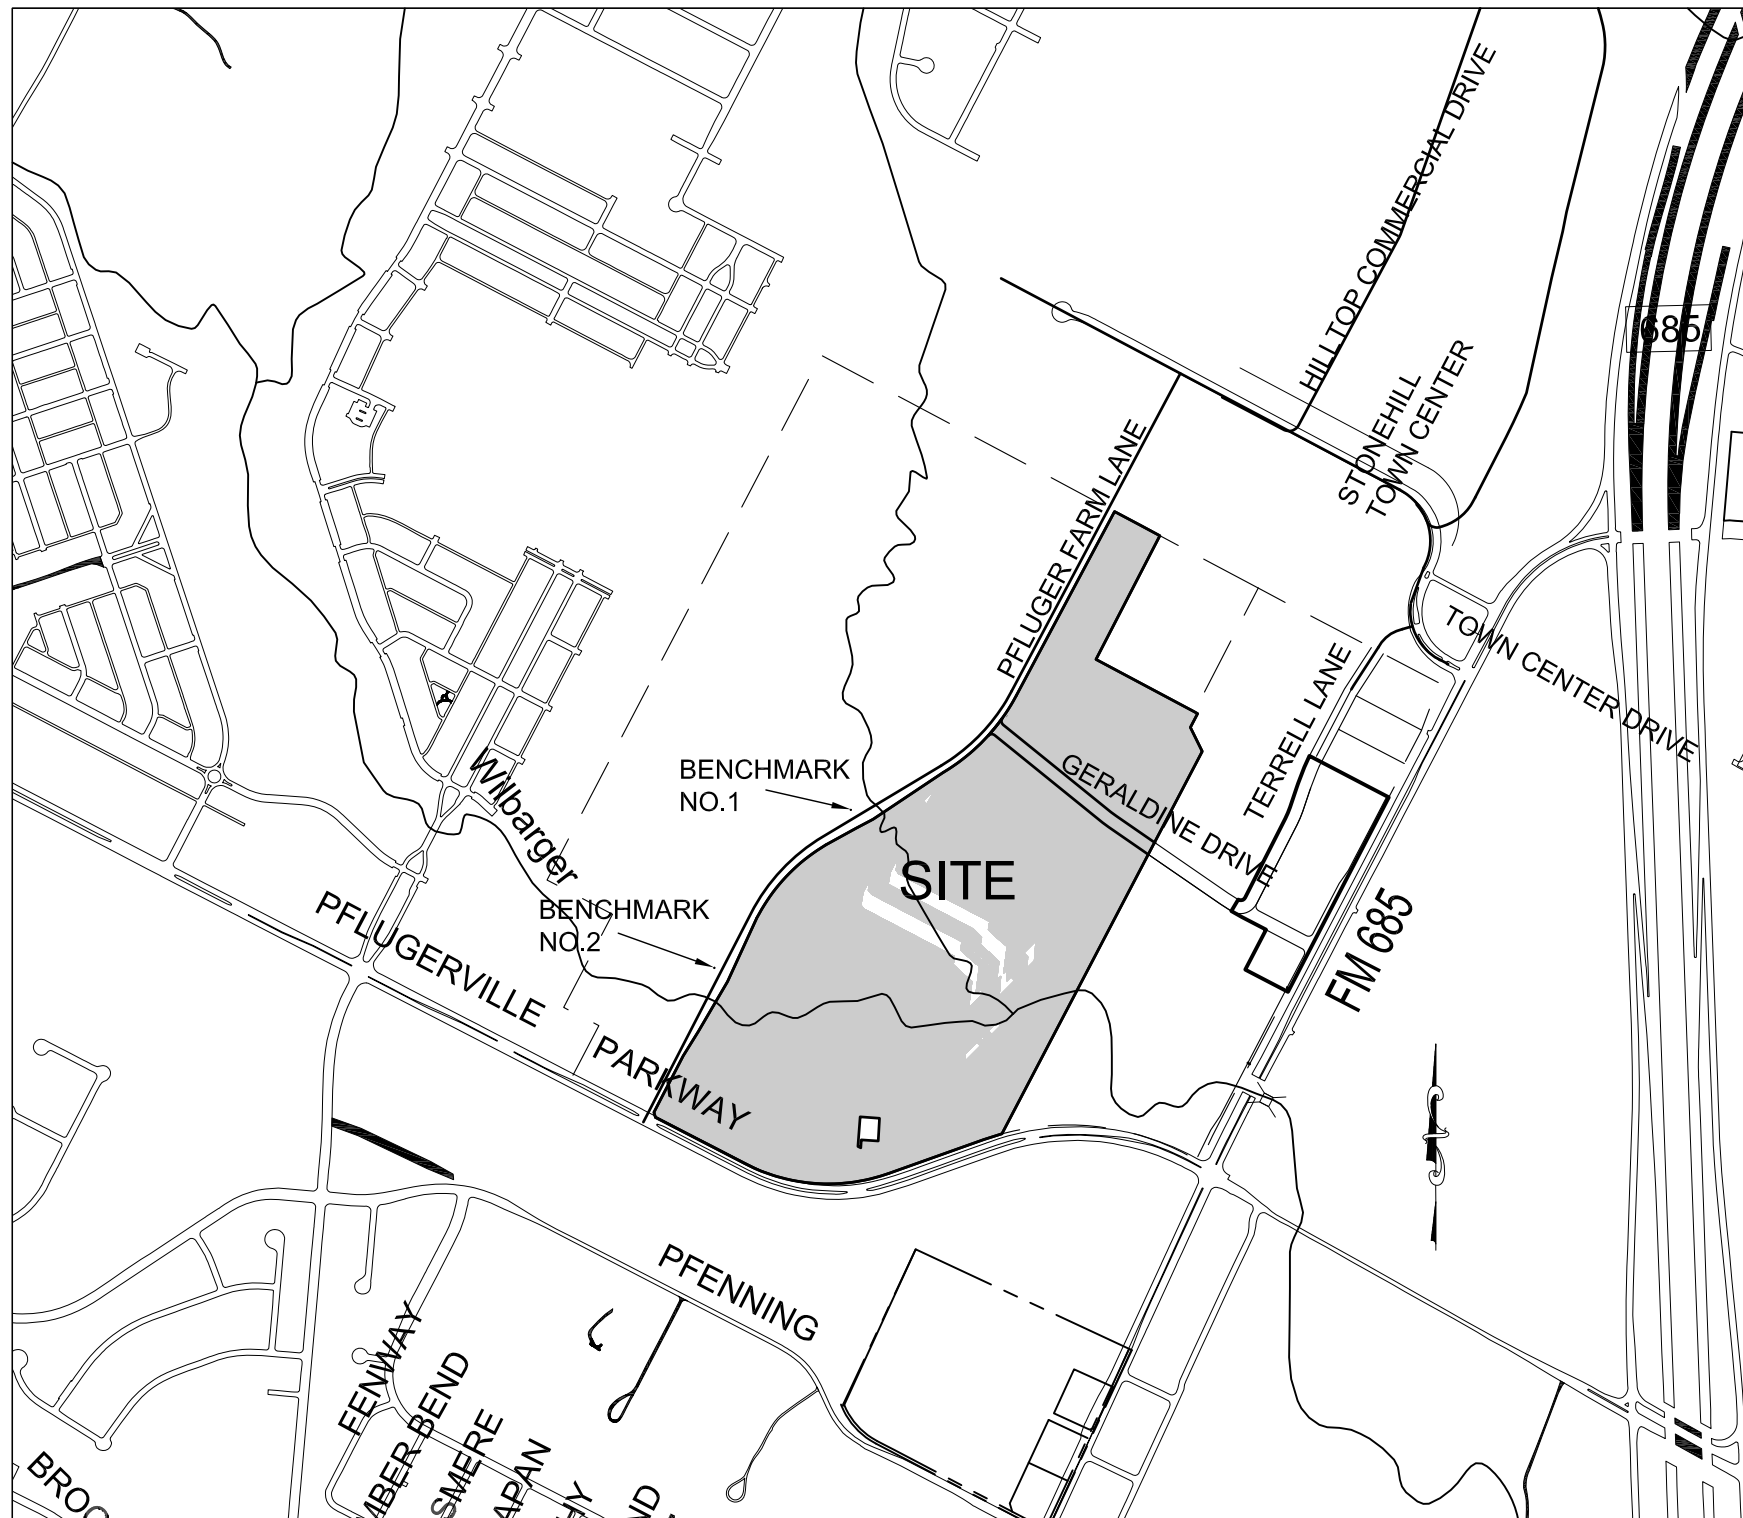

CATION
1"=2000'

BENCHMARK NO. 2: SQUARE CUT ON TOP OF NORTH END OF
CONCRETE WALL AT NORTHWEST CORNER OF BRIDGE OVER
CREEK, LOCATED ALONG WEST SIDE OF PFLUGER FARM LANE.
ELEVATION = 707.77'
SURFACE COORDINATES
NORTH = 10142223.70
EAST = 3154820.61
ELEVATIONS SHOWN HEREON ARE (NAVD-88)

ESTIMATED DEVELOPMENT SCHEDULE			
PHASE	LOT	BLOCK	DATE
1	1	A	2022
2	2	A	2026
3	1	B	2030

PRELIMINARY PLAN		ALM ENGINEERING, INC. CONSULTING ENGINEERS F-3565 1705 S Capital of TX Hwy, Ste. 150 Austin, Texas, 78746. (512)431-9600 * almeng@sbcglobal.net		SCALE:	#	REVISION	DATE
PFLUGER HAUS				DATE:	8/31/2018		
PFLUGER FARM LANE				JOB:	SITE		
PFLUGERVILLE, TX				DRAWN BY:	MM		
				CHECKED BY:	MM		

ON A 99.654 ACRES TRACT OF LAND LOCATED IN THE THOMAS HART SURVEY, ABSTRACT NO. 889, TRAVIS COUNTY, TEXAS, BEING ALL OF THE CALLED 4778 ACRES TRACT OF LAND CONVEYED TO TERRELL TIMMERMAN, RECORDED IN DOCUMENT NO. 2001614353 OF THE OFFICIAL PUBLIC RECORDS OF TRAVIS COUNTY, TEXAS, BEING ALL OF THE CALLED 2019 ACRES TRACT OF LAND CONVEYED TO TERRELL TIMMERMAN, RECORDED IN DOCUMENT NO. 2002716901 OF THE OFFICIAL PUBLIC RECORDS OF TRAVIS COUNTY, TEXAS, BEING A PORTION OF THE REMAINDER PORTION OF THE CALLED 129137 ACRES TRACT OF LAND CONVEYED TO TERRELL TIMMERMAN, RECORDED IN DOCUMENT NO. 1999104939 AND CORRECTED IN DOCUMENT NO. 2005047221 BOTH OF THE OFFICIAL PUBLIC RECORDS OF TRAVIS COUNTY, TEXAS, AND BEING A PORTION OF THE REMAINDER PORTION OF THE CALLED 136.45 ACRES TRACT OF LAND CONVEYED TO TERRELL TIMMERMAN, RECORDED IN DOCUMENT NO. 1999104939, BEING 99.654 ACRES OF LAND MORE OR LESS, SAID 99.654 ACRES TRACT OF LAND BEING SURVEYED ON THE GROUND BY DIAMOND SURVEYING IN FEBRUARY 2018, AND BEING MORE PARTICULARLY DESCRIBED BY METES AND BOUNDS AS FOLLOWS:

COMMENCING at 1/2" iron rod found with cap marked Double Surveying, monumenting the northeast corner of said remainder portion of the 136.45 acre Timmermann tract and the northeast corner of the remainder portion of the called 113.7 acre tract of land conveyed to Jerald Timmermann, recorded in Volume 12483, Page 71 of the Real Property Records of Travis County, Texas, same being on the south boundary line of Lot 8, Block 3, Stone Hill Town Center, a subdivision recorded in Document No. 200702022 of the Official Public Records of Travis County, Texas, near the intersection of an iron rod found monumenting the southeast corner of Lot 16, Block 3 of said Stone Hill Town Center, said northeast corner of Lot 1, Block 1, Finnerley Meadows Phase 3, 885, Phase a subdivision recorded in Document No. 201502078 of the Official Public Records of Travis County, Texas, same being on the west right-of-way line of M. 885, near S 6272144 E for a distance of 920.00 Feet.

THENCE, S 27°37'54" W with the west boundary line of said remainder portion of the 113.76 acre Timmermann tract and the east boundary line of said remainder portion of the 136.45 acre Timmermann tract for a distance of 887.68 feet to a 1/2" iron rod with cap marks "Diamond Surveying", for the most easterly northeast corner and POINT OF BEGINNING hereof;

1. S 27°37'34" W for a distance of 1080.20 feet to a 1/2" iron rod found.

2. S 27°39'51" W for a distance of 698.22 feet to an iron rod found with cap marked "Chapard", monumenting the southwest corner of said remainder portion of the 113.76 acre Immernathorn tract, the southeast corner of said remainder portion of the 136.45 acre Immernathorn tract, the northwest corner of the called 2.917 acre tract of land conveyed to the City of Plугerville, Texas (Plugerville Loop Expansion), recorded in Document No. 2005211953 of the Official Public Records of Travis County, Texas, and the northeast corner of the called 3.047 acre tract of land conveyed to the City of Plugeville, Texas (Plugerville Loop Expansion), recorded in Document No. 2005211954 of the Official Public Records of Travis County, Texas, being as follows:

a. Beginning at the corner north-right-hand-way line of E. Plugerville Parkway (115 right-of-way) here, for the southeast corner hereof, from which a K rail lead monumenting the end of a curve to the road on said north-right-of-way line runs E 8°54'55" N for a distance of 1004.08 feet along the north boundary line of said 2.917 acre City of Plugeville tract, same being on the south boundary line of said remainder portion of the 113.76 acre Immernathorn tract, bears

THENCE, with the south boundary line of said remainder portion of the 136.45 acre Timmermann tract, the north boundary line of said 3.047 acre City of Pflugerville tract and said north right-of-way line of E. Pflugerville Parkway, the following three (3) courses and distances:

3. With a curve to the left on an arc length of 98.73 feet, said curve having a radius of 1310.14 feet, a delta angle of 047°04' and a chord which bears S 72°32'28" W for a distance of 38.71 feet to an iron rod found with cap marker "Diagonal" monumenting the end of this right;

4. S 70°22'59" W for a distance of 526.11 feet to an iron rod found with cap (non-legal) monumenting the beginning of a curve to the right;

5. With said curve to the right for an arc length of 540.62 feet, said curve having a radius of 940.11 feet, a delta angle of 32°56'54" and a chord which bears S 86°52'00" W for a distance of 533.20 feet to an iron rod found with cap marker "Diagonal" monumenting the southwest corner of said remainder parcel of the 136.45 acres Trimmenger tract, the southeast corner of said remainder parcel of the 128.137 acres Trimmenger tract, the northeast corner of said 3.047 acre tract of Phylgenius tract and the northeast corner of said corner 3.263 acres tract of land conveyed to The City of Phylgenius, Texas (Phylgenius Loop Expansion), recorded in Document No. 200521592 of the Official Public Records of Travis County, Texas.

6. Continuing with said curve to the right for an arc length of 229.65 feet, said curve having a radius of 940.11 feet, a delta angle of $135^{\circ}46'$ and a chord which bears $N 69^{\circ}30' W$ for a distance of 229.08 feet to an iron rod found with corner mark. Chaparral monumenting the end of this curve.

7. N 26°40'03" W for a distance of 525.19 feet to a 1/2" iron rod set with cap marked "Diamond Surveying", on the southeast corner of the called 7.111 acre tract of land conveyed to the City of Pflugerville, Texas, recorded in Document No. 201308493 of the Official Public Records of Travis County, Texas, same being the southeasterly southwest corner of said remainder portion of the 123.137 acre Irmenmatt tract, same being on the east right-of-way line of Pflugerville Lane (right-of-way line varies), for the most southerly southwest corner hereof, from which an iron rod with cap found marked "Wallace" monumenting the southwest corner of said 3.263 acre City of Pflugerville tract, same being on the south right-of-way line of said E. Pflugerville Parkway, bears N 26°40'03" W for a distance of 481.78 feet and S 27°19'57" W for a distance of 114.83 feet.

8. N 173°42' W for a distance of 28.29 feet to a 1/2" iron rod set with cap marks "Diamond Surveying", on an angle point;

9. N 272°44' E for a distance of 330.97 feet to a 1/2" iron rod set with cap marks "Diamond Surveying", on an angle point;

10. N 31°28'49" E for a distance of 130.73 feet to a 1/2" iron rod set with cap marked "Diamond Surveying", on an angle point;
11. N 30°17'02" E for a distance of 299.57 feet to a 1/2" iron rod set with cap marked "Diamond Surveying", on an angle point;
12. N 24°44'42" E for a distance of 365.12 feet to a 1/2" iron rod set with cap marked "Diamond Surveying", on the beginning of a curve to the right;
13. With said curve to the right for an arc length of 529.43 feet, said curve having a radius of 954.20 feet, a delta angle of 31°47'24" and a chord which bears N 43°17'39" E for a distance of 522.66 feet to a 1/2" iron rod set with cap marked

14. N 61°22'29" E for a distance of 181.54 feet to a 1/2" iron rod set with cap marked "Diamond Surveying", on an angle point;
15. N 62°02'04" E for a distance of 99.88 feet to a 1/2" iron rod set with cap marked "Diamond Surveying", on an angle point;
16. N 56°16'28" E for a distance of 436.27 feet to a 1/2" iron rod set with cap marked "Diamond Surveying", on the beginning of a curve to the left;

17. With said curve to the left an arc length of 561.73 feet, said curve having a radius of 10355.00 feet, a delta angle of $31.05^{\circ}48'$ and a chord which bears N $43.37^{\circ}56'$ E for a distance of 554.87 feet to a 1/2" iron rod set with cap marked "Diamond Surveying," on the end of this curve;

18. N $28.05^{\circ}06'$ E for a distance of 1087.07 feet to a 1/2" iron rod set with cap marked "Diamond Surveying," on the northeast corner of said 7.711 acre City of Plaquemine tract, the northwest corner of said remainder portion of the 136.45 acres of the "Timmerman tract," the southwest corner of Lot 20, Block 5, Find Plot of Stone Hill Town Center Section Two, Phase One, a subdivision recorded in Document No. 201100162 of the Official Public Records of Travis County, Texas and the southwest corner of said 7.711 acre City of Plaquemine tract;

Phlogville tract, the southwest corner of said Phlog Farm Lane, recorded in Document No. 20101662, the southwest corner of Lot 19, Block 6 of said Stone Hill Town Center Section Two, Phase One and the northwest corner of the centerline of 40.36 acre tract of land conveyed to Dimension-Rock Stone Hill, LP, recorded in Document No. 201271807 of the Official Public Records of Travis County, Texas; bears S 65°50'06" W for a distance of 70.11 feet;

TENCE, declaring said east-right-of-way line of Phlog Farm Lane, S 61°50'57" E with the north boundary line of said remainder portion of the 136.45 acre Timmerman tract and the south boundary line of said Lot 20, Block 5, Stone Hill Town Center Section Two, Phase One for a distance of 154.90 feet to be an iron rod capped with cap (non-leads) monumenting the southeast corner of said Lot 20, Block 5, Stone Hill Town Center Section Two, Phase One and the southwest corner of Lot 19,

[illegible]

THENCE S. 27°19'19" W. with the west boundary line of said 3.653 acre City of Plaquemine tract, common with said remainder portion of the 136.45 acre Timmerman tract, for a distance of 725.06 feet to a 2" metal fence post found on the southwest corner of said 9.653 acre City of Plaquemine tract, same being on an interior all corner said remainder portion of the 136.45 acre Timmerman tract, for an interior all corner here;

THENCE S. 61°54'37" E. with the south boundary line of said 3.653 acre City of Plaquemine tract, common with said remainder portion of the 136.45 acre Timmerman tract, for a distance of 579.90 feet to a 1/2" iron rod found with cap marked "Diamond Surveying", monumenting the southeast corner of said 3.653 acre City of Plaquemine tract and an interior all corner of said 136.45 acre Timmerman tract, for an angle point here;

19. S 61°54'01" E for a distance of 20.00 feet to a 1/2" iron rod found with cap marked "Diamond Surveying";

SAVE & EXCEPT
A 0.293 ACRE TRACT OF LAND LOCATED IN THE THOMAS G. STUART SURVEY, ABSTRACT NO. 688, TRAVIS COUNTY, TEXAS, SAID 0.293 ACRE TRACT OF LAND BEING THE REMAINDER PORTION OF THE CALLED 138.85 ACRE TRACT OF LAND CONVEYED TO BERNICE E. PUGGER, RECORDED IN VOLUME 3787, PAGE 2275 OF THE DEED RECORDS OF TRAVIS COUNTY, TEXAS, SAME BEING ALL OF THE CALLED 0.294 ACRE TRACT OF LAND DESCRIBED IN CAUSE NO. D-1-GN-15-002098, 53RD JUDICIAL DISTRICT COURT, TRAVIS COUNTY, TEXAS, SAID 0.293 ACRE TRACT OF LAND BEING MORE PARTICULARLY DESCRIBED BY METES AND BOUNDS AS FOLLOWS:

The northwest corner of the called 3.047 acre tract conveyed to the City of Plugarville, Texas (Plugarville Loop Expansion), recorded in Document No. 2005-219854 of the Official Public Records of Travis County, Texas and the northeast corner of the called 3.263 acre tract of land conveyed to the City of Plugarville, Texas (Plugarville Loop Expansion), recorded in Document No. 2005-219852 of the Official Public Records of Travis County, Texas, some being on the curving north-right-of-way line of E. Plugarville Parkway (115' right-of-way width), from which an iron rod found with cap marked "Expansions" monumenting the east curve to the right on said public boundary line of the remainder portion of the 129.137 acre Timmerman Ranch of E. Plugarville Parkway (115' right-of-way width).

AND the north boundary line is east 2,263 acres City of Eugene tract, some being on the north right-of-way line in said PUGUEVINE PLANTATION, bears N by S 90.34' W for a distance of 223.06 feet; THENCE, N 27°34'05" E with the east boundary line of said remainder portion of the 138.45-acre Immernann tract, in part with the east boundary line of said 123.137 acre Immernann tract and in part with the east boundary line of the called 4,770-acre tract land conveyed to Terrell Immernann, recorded in Document No. 200516373 of the Official Public Records of Tionee County, Texas, passing at a distance of 300.14 feet on the north found with cap marked "Chaparral" manifesting the true corner of said 4,770-acre tract, thence S 89°00'00" E along the south line of said 4,770-acre tract, bearing S 89°00'00" E for a distance of 1,000.00 feet to the southwest corner of the called 2,019-acre tract of land conveyed to Terrell Immernann, recorded in Document No. 200168990 of the Official Public Records of Tionee County, Texas and an exterior corner of said 136.45-acre Immernann tract;

THENCE, S 62°24'19" E with the south boundary line of said S.019 acre Timmerman tract common with said remainder portion of the 136.45 acre Timmerman tract for a distance of 252.18 feet to an iron rod found with aluminum cap marked Chaparral" monumenting the southwest corner of said 0.293 acre Bernice E. Plueger tract and an exterior corner of said remainder portion of the 136.45 acre Timmerman tract, for the southwest corner and POINT OF BEGINNING hereof;

THENCE, N 40°07'14" E with the west boundary line of said 0.293 acre Bernice E. Plueger tract common with said 2019 acre Timmerman tract for a distance of 154.99 feet to an iron rod found with aluminum cap marked Chaparral" monumenting the northwest corner of said 0.293 acre Bernice E. Plueger tract and an interior corner of said 2019 acre Timmerman tract, for the northwest corner hereof;

22. The east boundary line of said 0.243 acre Bernice E. Pluiger tract common with said 2.019 acre Timmerman tract, the following three (3) courses and distances:

23.N 8558333' W for a distance of 88.08 feet to an iron rod found with aluminum cap marked "Chaparral" monumenting an interior all corner of said 0.293 acre Bemice E. Pilgrer tract and an interior all corner of said 2.019 acre Timmermann tract, for an angle point hereat;

24.S 0401444' W for a distance of 42.16 feet to an iron rod found with aluminum cap marked "Chaparral" monumenting the most southerly southeast corner of said 0.293 acre Bemice E. Pilgrer tract and an exterior all corner of said 0.293 acre Timmermann tract, for the most southerly southeast corner hereat, from which a 1/2 iron rod found monumenting the southeast corner of said 2.019 acre Timmermann tract and an interior all corner of said remainder portion of the 136.45 acre

THENCE, N 62°24'19" W for a distance of 16.34 feet to the POINT OF BEGINNING hereof and containing 0.293 acre of land more or less.
Bearing Basis: NAD-83, Texas Central Zone (4203) State Plane System. Distances shown hereon are surface distances based on a combined surface adjustment factor of 1.00010.

STATE OF TEXAS: KNOW ALL MEN BY THESE PRESENTS:

That I, SHANE SHAFER, RPLS, do hereby certify that I prepared this plan from an actual and accurate on the ground survey of the land, and that the corner monuments

shown thereon marking the boundary of the proposed subdivision, but not interior lot lines, were properly placed under my personal supervision, in accordance with the Subdivision Code of the City of Pflugerville, Texas and that all known easements within

the boundary of the plan are shown hereon.

STATE OF TEXAS
REGISTERED
LAND SURVEYOR
No. 10000

John D. Hoff
SIGNATURE OF REGISTERED PROFESSIONAL
LAND SURVEYOR




NAME: _____ SURV: _____

PFLUGER HAUS
PRELIMINARY PLAN

NOT FOR RECORDATION

ALM ENGINEERING, INC. 5.2565

CONSULTING ENGINEERS
1705 S. Capital of TX Hwy, Ste. 150
Austin, Texas, 78746.

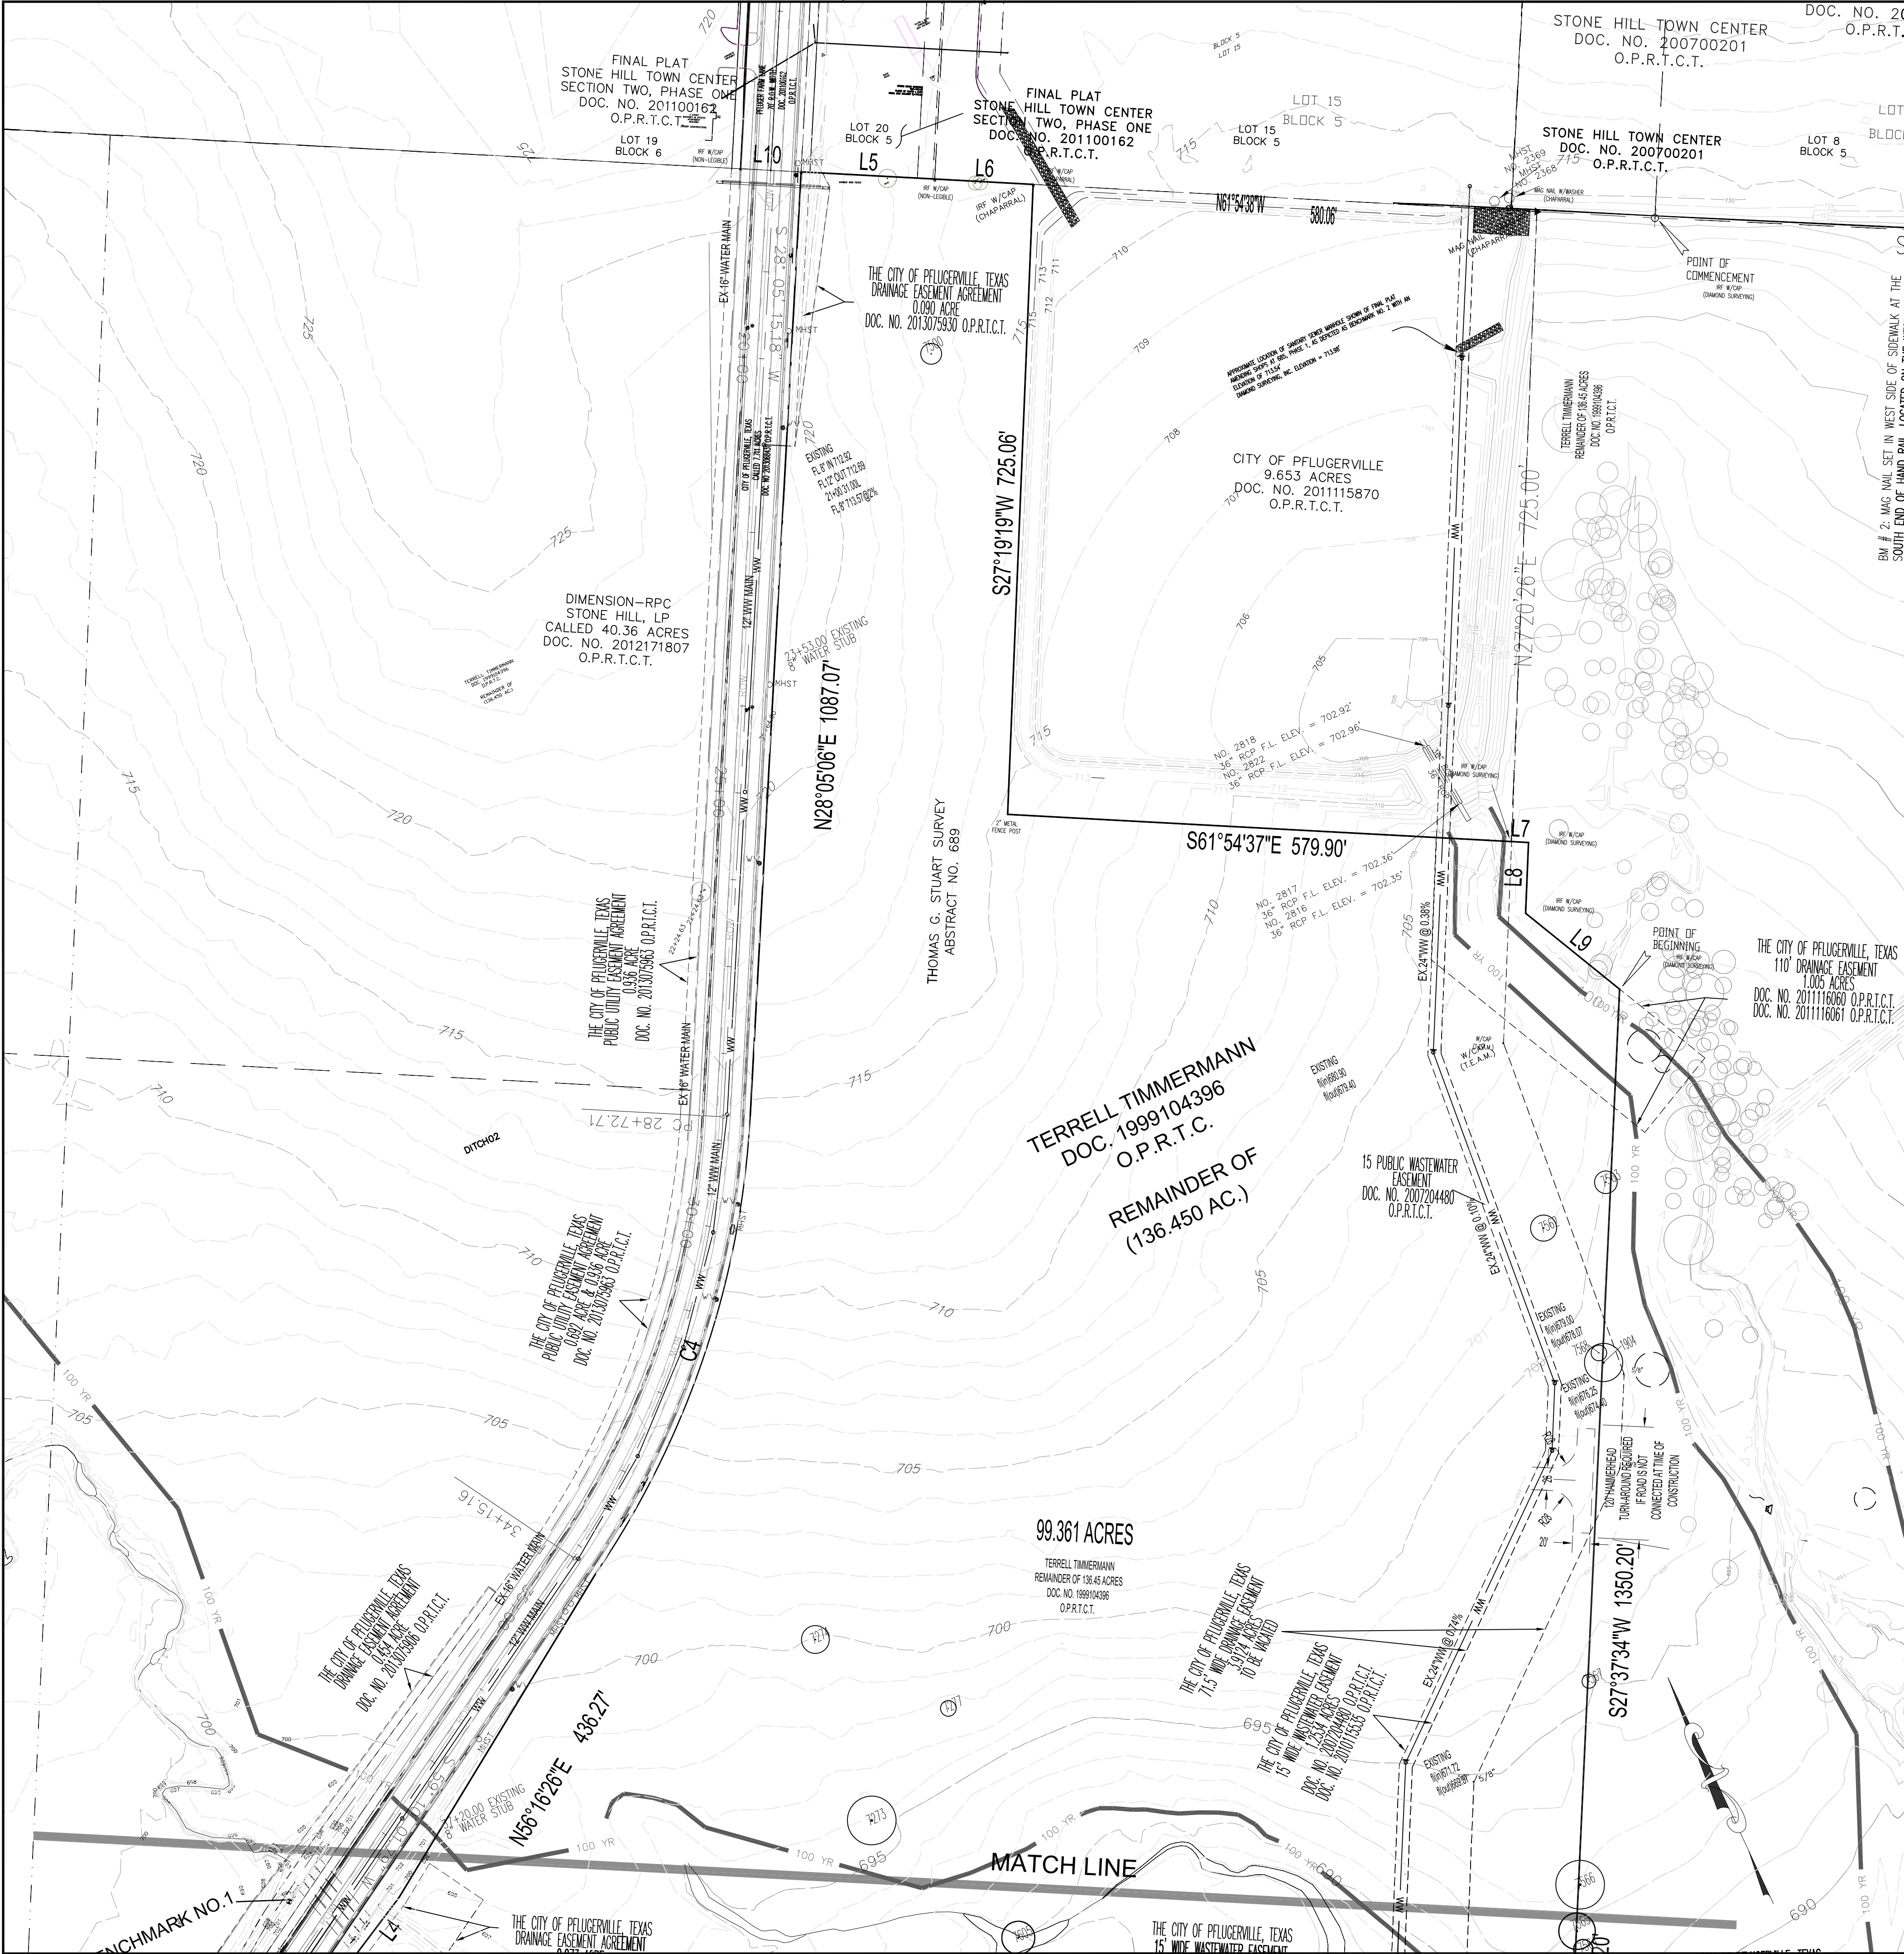

TREE LIST			TREE LIST			TREE LIST			TREE LIST		
TAG#	SIZE	TYPE	TAG#	SIZE	TYPE	TAG#	SIZE	TYPE	TAG#	SIZE	TYPE
1528	8"	TEXAS ASH	7101	9"	TEXAS ASH	7197	9"	TEXAS ASH	7574	9"	BOIS D'ARC
1529	8"	TEXAS ASH	7102	9"	TEXAS ASH	7198	9"	TEXAS ASH	7575	8"	BOIS D'ARC
1530	8"	TEXAS ASH	7103	9"	TEXAS ASH	7199	8"	CEDAR ELM	7576	24"	HAWTHORN
1531	8"	TEXAS ASH	7104	8"	TEXAS ASH	7200	8"	TEXAS ASH	7577	12"	BOIS D'ARC
1532	11"	TEXAS ASH	7105	24"	TEXAS ASH	7201	11"	TEXAS ASH	7578	16"	HAWTHORN
1533	9"	TEXAS ASH	7106	9"	TEXAS ASH	7202	13"	TEXAS ASH	7579	13"	BOIS D'ARC
1534	8"	TEXAS ASH	7107	10"	TEXAS ASH	7203	8"	CEDAR ELM	7580	13"	TEXAS ASH
1535	10"	TEXAS ASH	7108	12"	TEXAS ASH	7204	9"	TEXAS ASH	7581	8"	BOIS D'ARC
1536	10"	TEXAS ASH	7109	8"	TEXAS ASH	7222	8"	MESQUITE	7582	10"	BOIS D'ARC
1537	10"	TEXAS ASH	7111	14"	WILLOW	7233	37"	WILLOW	7583	23"	BOIS D'ARC
1538	12"	TEXAS ASH	7112	10"	TEXAS ASH	7254	16"	HAWTHORN	7584	20"	HAWTHORN
1539	10"	TEXAS ASH	7113	10"	TEXAS ASH	7255	11"	HAWTHORN	7585	20"	HAWTHORN
1543	8"	CEDAR ELM	7114	11"	TEXAS ASH	7256	12"	HAWTHORN	7586	16"	HAWTHORN
1544	8"	TEXAS ASH	7115	10"	TEXAS ASH	7257	23"	HAWTHORN	7587	8"	HAWTHORN
1545	9"	TEXAS ASH	7116	8"	TEXAS ASH	7258	9"	HAWTHORN	7588	27"	BOIS D'ARC
1546	11"	TEXAS ASH	7117	10"	TEXAS ASH	7259	31"	TEXAS ASH	7589	14"	HAWTHORN
1547	11"	TEXAS ASH	7118	10"	TEXAS ASH	7260	13"	HAWTHORN	7590	8"	HAWTHORN
1548	9"	TEXAS ASH	7119	9"	TEXAS ASH	7270	22"	HACKBERRY	7591	8"	HAWTHORN
1549	8"	TEXAS ASH	7120	13"	TEXAS ASH	7271	15"	HAWTHORN	7592	15"	HAWTHORN
1550	10"	TEXAS ASH	7121	29"	TEXAS ASH	7272	10"	HAWTHORN	7593	9"	HAWTHORN
1551	10"	TEXAS ASH	7122	14"	TEXAS ASH	7273	28"	HAWTHORN	7594	14"	HAWTHORN
1552	10"	TEXAS ASH	7123	28"	TEXAS ASH	7274	16"	HAWTHORN	7595	15"	BOIS D'ARC
1553	13"	TEXAS ASH	7124	36"	TEXAS ASH	7276	11"	HAWTHORN	7596	15"	HAWTHORN
1554	15"	TEXAS ASH	7125	13"	TEXAS ASH	7277	9"	HAWTHORN	7597	11"	HAWTHORN
1555	8"	TEXAS ASH	7126	9"	TEXAS ASH	7278	11"	TEXAS ASH	7598	12"	HAWTHORN
1556	8"	TEXAS ASH	7127	10"	TEXAS ASH	7500	12"	BOIS D'ARC	7599	17"	HAWTHORN
1557	25"	TEXAS ASH	7128	13"	TEXAS ASH	7501	14"	BOIS D'ARC	7600	11"	HAWTHORN
1558	18"	TEXAS ASH	7129	9"	TEXAS ASH	7502	17"	TEXAS ASH	7601	9"	HAWTHORN
1559	16"	TEXAS ASH	7130	10"	TEXAS ASH	7503	18"	TEXAS ASH	7602	10"	HAWTHORN
1560	8"	TEXAS ASH	7131	12"	TEXAS ASH	7504	14"	TEXAS ASH	7603	14"	HAWTHORN
1561	8"	TEXAS ASH	7132	14"	TEXAS ASH	7505	30"	TEXAS ASH	7604	13"	TEXAS ASH
1562	13"	TEXAS ASH	7133	16"	TEXAS ASH	7506	21"	TEXAS ASH	7605	19"	TEXAS ASH
1563	8"	CEDAR ELM	7134	11"	TEXAS ASH	7507	9"	TEXAS ASH	7606	14"	HAWTHORN
1564	8"	TEXAS ASH	7135	10"	TEXAS ASH	7508	11"	TEXAS ASH	7607	11"	HAWTHORN
1565	13"	TEXAS ASH	7136	18"	TEXAS ASH	7509	8"	TEXAS ASH	7608	10"	HAWTHORN
1566	8"	TEXAS ASH	7137	10"	TEXAS ASH	7510	14"	TEXAS ASH	7609	16"	TEXAS ASH
1567	23"	TEXAS ASH	7138	13"	TEXAS ASH	7511	11"	TEXAS ASH	7610	11"	HAWTHORN
1568	20"	TEXAS ASH	7139	12"	TEXAS ASH	7513	18"	TEXAS ASH	7611	9"	TEXAS ASH
1569	10"	TEXAS ASH	7140	8"	TEXAS ASH	7514	10"	TEXAS ASH	7612	10"	TEXAS ASH
1570	11"	TEXAS ASH	7141	16"	TEXAS ASH	7515	10"	TEXAS ASH	8018	19"	BOIS D'ARC
1571	8"	TEXAS ASH	7142	9"	TEXAS ASH	7516	10"	TEXAS ASH	8019	15"	HAWTHORN
1572	8"	TEXAS ASH	7143	9"	TEXAS ASH	7517	12"	TEXAS ASH	8020	15"	TEXAS ASH
1573	8"	TEXAS ASH	7144	15"	TEXAS ASH	7518	10"	TEXAS ASH	8022	11"	LOUSET
1574	10"	TEXAS ASH	7145	10"	TEXAS ASH	7519	10"	TEXAS ASH	8023	13"	MESQUITE
1575	10"	TEXAS ASH	7146	10"	TEXAS ASH	7520	8"	TEXAS ASH	8024	20"	HAWTHORN
1576	8"	TEXAS ASH	7147	8"	TEXAS ASH	7523	8"	TEXAS ASH	8025	14"	BOIS D'ARC
1577	9"	TEXAS ASH	7148	11"	CEDAR ELM	7525	8"	TEXAS ASH	8026	14"	BOIS D'ARC
1578	9"	TEXAS ASH	7149	19"	TEXAS ASH	7526	10"	TEXAS ASH	8027	11"	BOIS D'ARC
1579	23"	TEXAS ASH	7150	13"	TEXAS ASH	7527	8"	TEXAS ASH	8028	16"	TEXAS ASH
1580	10"	TEXAS ASH	7151	15"	TEXAS ASH	7528	11"	TEXAS ASH			
1581	8"	TEXAS ASH	7152	9"	TEXAS ASH	7529	9"	TEXAS ASH			
1582	16"	TEXAS ASH	7153	8"	TEXAS ASH	7530	8"	TEXAS ASH			
1587	16"	TEXAS ASH	7154	8"	TEXAS ASH	7531	16"	TEXAS ASH			
1588	8"	TEXAS ASH	7155	10"	TEXAS ASH	7532	9"	TEXAS ASH			
1589	16"	TEXAS ASH	7156	14"	TEXAS ASH	7533	9"	TEXAS ASH			
1590	10"	TEXAS ASH	7157	10"	TEXAS ASH	7534	17"	TEXAS ASH			
1591	9"	TEXAS ASH	7158	10"	TEXAS ASH	7535	10"	TEXAS ASH			
1592	8"	TEXAS ASH	7159	11"	CEDAR ELM	7536	9"	TEXAS ASH			
1593	10"	TEXAS ASH	7160	10"	TEXAS ASH	7537	8"	TEXAS ASH			
1594	10"	TEXAS ASH	7161	10"	TEXAS ASH	7538	9"	TEXAS ASH			
1595	10"	TEXAS ASH	7162	10"	TEXAS ASH	7539	15"	TEXAS ASH			
1596	10"	TEXAS ASH	7163	10"	TEXAS ASH	7540	10"	TEXAS ASH			
1597	10"	TEXAS ASH	7164	12"	TEXAS ASH	7541	12"	TEXAS ASH			
1598	10"	TEXAS ASH	7165	13"	TEXAS ASH	7542	8"	TEXAS ASH			
1599	10"	TEXAS ASH	7166	9"	TEXAS ASH	7543	8"	CEDAR ELM			
1600	10"	TEXAS ASH	7167	10"	TEXAS ASH	7544	12"	CEDAR ELM			
1601	10"	TEXAS ASH	7168	10"	TEXAS ASH	7545	8"	TEXAS ASH			
1602	11"	TEXAS ASH	7169	9"	TEXAS ASH	7546	8"	TEXAS ASH			
1603	9"	TEXAS ASH	7170	11"	CEDAR ELM	7547	9"	CEDAR ELM			
1604	15"	TEXAS ASH	7171	12"	HACKBERRY	7548	14"	TEXAS ASH			
1605	13"	TEXAS ASH	7172	14"	HACKBERRY	7549	8"	TEXAS ASH			
1606	20"	TEXAS ASH	7173	18"	HACKBERRY	7550	8"	TEXAS ASH			
1607	13"	TEXAS ASH	7174	23"	HACKBERRY	7551	9"	TEXAS ASH			
1608	8"	TEXAS ASH	7175	20"	HACKBERRY	7552	8"	TEXAS ASH			
1609	11"	TEXAS ASH	7176	22"	HACKBERRY	7553	8"	BOIS D'ARC			
1610	8"	TEXAS ASH	7177	9"	HACKBERRY	7554	11"	TEXAS ASH			
1611	10"	TEXAS ASH	7178	8"	TEXAS ASH	7555	8"	HAWTHORN			
1612	24"	TEXAS ASH	7179	12"	TEXAS ASH	7556	12"	HAWTHORN			
1613	8"	TEXAS ASH	7180	11"	TEXAS ASH	7557	9"	ELM			
1614	8"	TEXAS ASH	7181	8"	TEXAS ASH	7558	19"	HAWTHORN			
1615	8"	CEDAR ELM	7182	10"	TEXAS ASH	7559	18"	CEDAR ELM			
1616	11"	TEXAS ASH	7183	13"	TEXAS ASH	7560	10"	BOIS D'ARC			
1617	8"	TEXAS ASH	7184	11"	TEXAS ASH	7561	8"	BOIS D'ARC			
1618	8"	TEXAS ASH	7185	13"	TEXAS ASH	7562	15"	BOIS D'ARC			
1629	30"	BOIS D'ARC	7186	15"	TEXAS ASH	7563	13"	TEXAS ASH			
1634	24"	BOIS D'ARC	7187	11"	TEXAS ASH	7564	11"	HAWTHORN			
1635	23"	BOIS D'ARC	7188	16"	TEXAS ASH	7565	21"	HACKBERRY			
1636	24"	BOIS D'ARC	7189	11"	TEXAS ASH	7566	28"	HACKBERRY			
1637	17"	BOIS D'ARC	7190	9"	TEXAS ASH	7567	8"	HAWTHORN			
1638	14"	BOIS D'ARC	7191	9"	TEXAS ASH	7568	9"	TEXAS ASH			
1706	17"	HAWTHORN	7192	18"	TEXAS ASH	7569	29"	HACKBERRY			
1708	18"	BOIS D'ARC	7193	11"	TEXAS ASH	7570	11"	HAWTHORN			
1709	14"	HAWTHORN	7194	11"	TEXAS ASH	7571	18"	HACKBERRY			
1904	22"	HAWTHORN	7195	10"	TEXAS ASH	7572	12"	BOIS D'ARC			
			7196	18"	TEXAS ASH	7573	16"	BOIS D'ARC			

LINE TABLE			CURVE TABLE		
LINE	BEARING	DISTANCE	CURVE	RADIUS	ARC LENGTH
L1	N17°37'42"W	28.29'	C1	1310.14'	419.04'
L2	N31°58'47"E	150.75'	C2	940.11'	770.27'
L3	N61°22'29"E	181.54'	C3	954.20'	529.43'
L4	N62°02'04"E	99.88'	C4	1035.00'	561.73'
L5	S61°55'06"E	154.00'	C5	1310.14'	1030.43'
L6	S61°54'18"E	113.28'	C6	940.11'	540.62'
L7	S61°54'01"E	20.00'	C7	940.11'	229.65'
L8	S27°20'26"W	81.36'	C8	1035.00'	297.16'
L9	S26°03'34"E	138.91'	C9	1035.00'	170.02'
L10	N61°55'36"W	20.11'	C10	1035.00'	112.45'
L11	S61°54'36"E	135.95'	C11	470.00'	36.28'
L12	N04°07'14"E	154.99'			
L13	S85°52'19"E	101.64'			
L14	S03°27'55"W	119.17'			
L15	N85°58'53"W	88.08'			
L16	S04°01'44"W	42.16'			
L17	N62°24'19"W	16.34'			
L18	S62°24'19"E	120.75'			

CURVE TABLE			CURVE TABLE		
CURVE	RADIUS	ARC LENGTH	CURVE	RADIUS	ARC LENGTH
C1	1310.14'	419.04'	C7	940.11'	229.65'
C2	940.11'	770.27'	C8	1035.00'	297.16'
C3	954.20'	529.43'	C9	1035.00'	170.02'
C4	1035.00'	561.73'	C10	1035.00'	112.45'
C5	1310.14'	1030.43'	C11	470.00'	36.28'
C6	940.11'	540.62'			
C7	940.11'	229.65'			
C8	1035.00'	297.16'			
C9	1035.00'	170.02'			
C10	1035.00'	112.45'			
C11	470.00'	36.28'			

BENCHMARK NO. 1: SQUARE CUT ON SOUTH END OF CONCRETE WALL AT (4) BOX CULVERTS, LOCATED ALONG WEST SIDE OF PFLUGER FARM LANE
ELEVATION = 703.48'
SURFACE COORDINATES:
NORTH = 10143046.87
EAST = 3155531.07

BENCHMARK NO. 2: SQUARE CUT ON TOP OF NORTH END O CONCRETE WALL AT NORTHWEST CORNER OF BRIDGE OVER CREEK, LOCATED ALONG WEST SIDE OF PFLUGER FARM LA
ELEVATION = 707.77'
SURFACE COORDINATES
NORTH = 10142223.70

LEGEND

EXISTING CONTOURS

FEMA ZONE "AE" 100 YR

EXISTING PROPERTY LINE PL

EXISTING WASTEWATER MAIN WW

EXISTING TREE



**PFLUGER HAUS
PRELIMINARY PLAN**
NOT FOR RECORDATION
PFLUGERVILLE,
TRAVIS COUNTY,
TEXAS
ALM ENGINEERING, INC.
CONSULTING ENGINEERS
1706 S. Capital of TX Hwy, Ste. 150
Austin, Texas, 78746.

EXISTING CONDITIONS (N)	DATE
PFLUGER HAUS PRELIMINARY	2/28/2018
FM 685, PFLUGERVILLE, TX	

SCALE: 1"=100'

DATE: 2/28/2018


JOB: SITE


DRAWN BY: MM

CHECKED BY: MM


ALM ENGINEERING, INC.
F-3565
CONSULTING ENGINEERS
1706 S Capital of TX Hwy, Ste. 150
Austin, Texas, 78746.
(512)431-9600 * almengr@sbglobal.net


9-7-2018

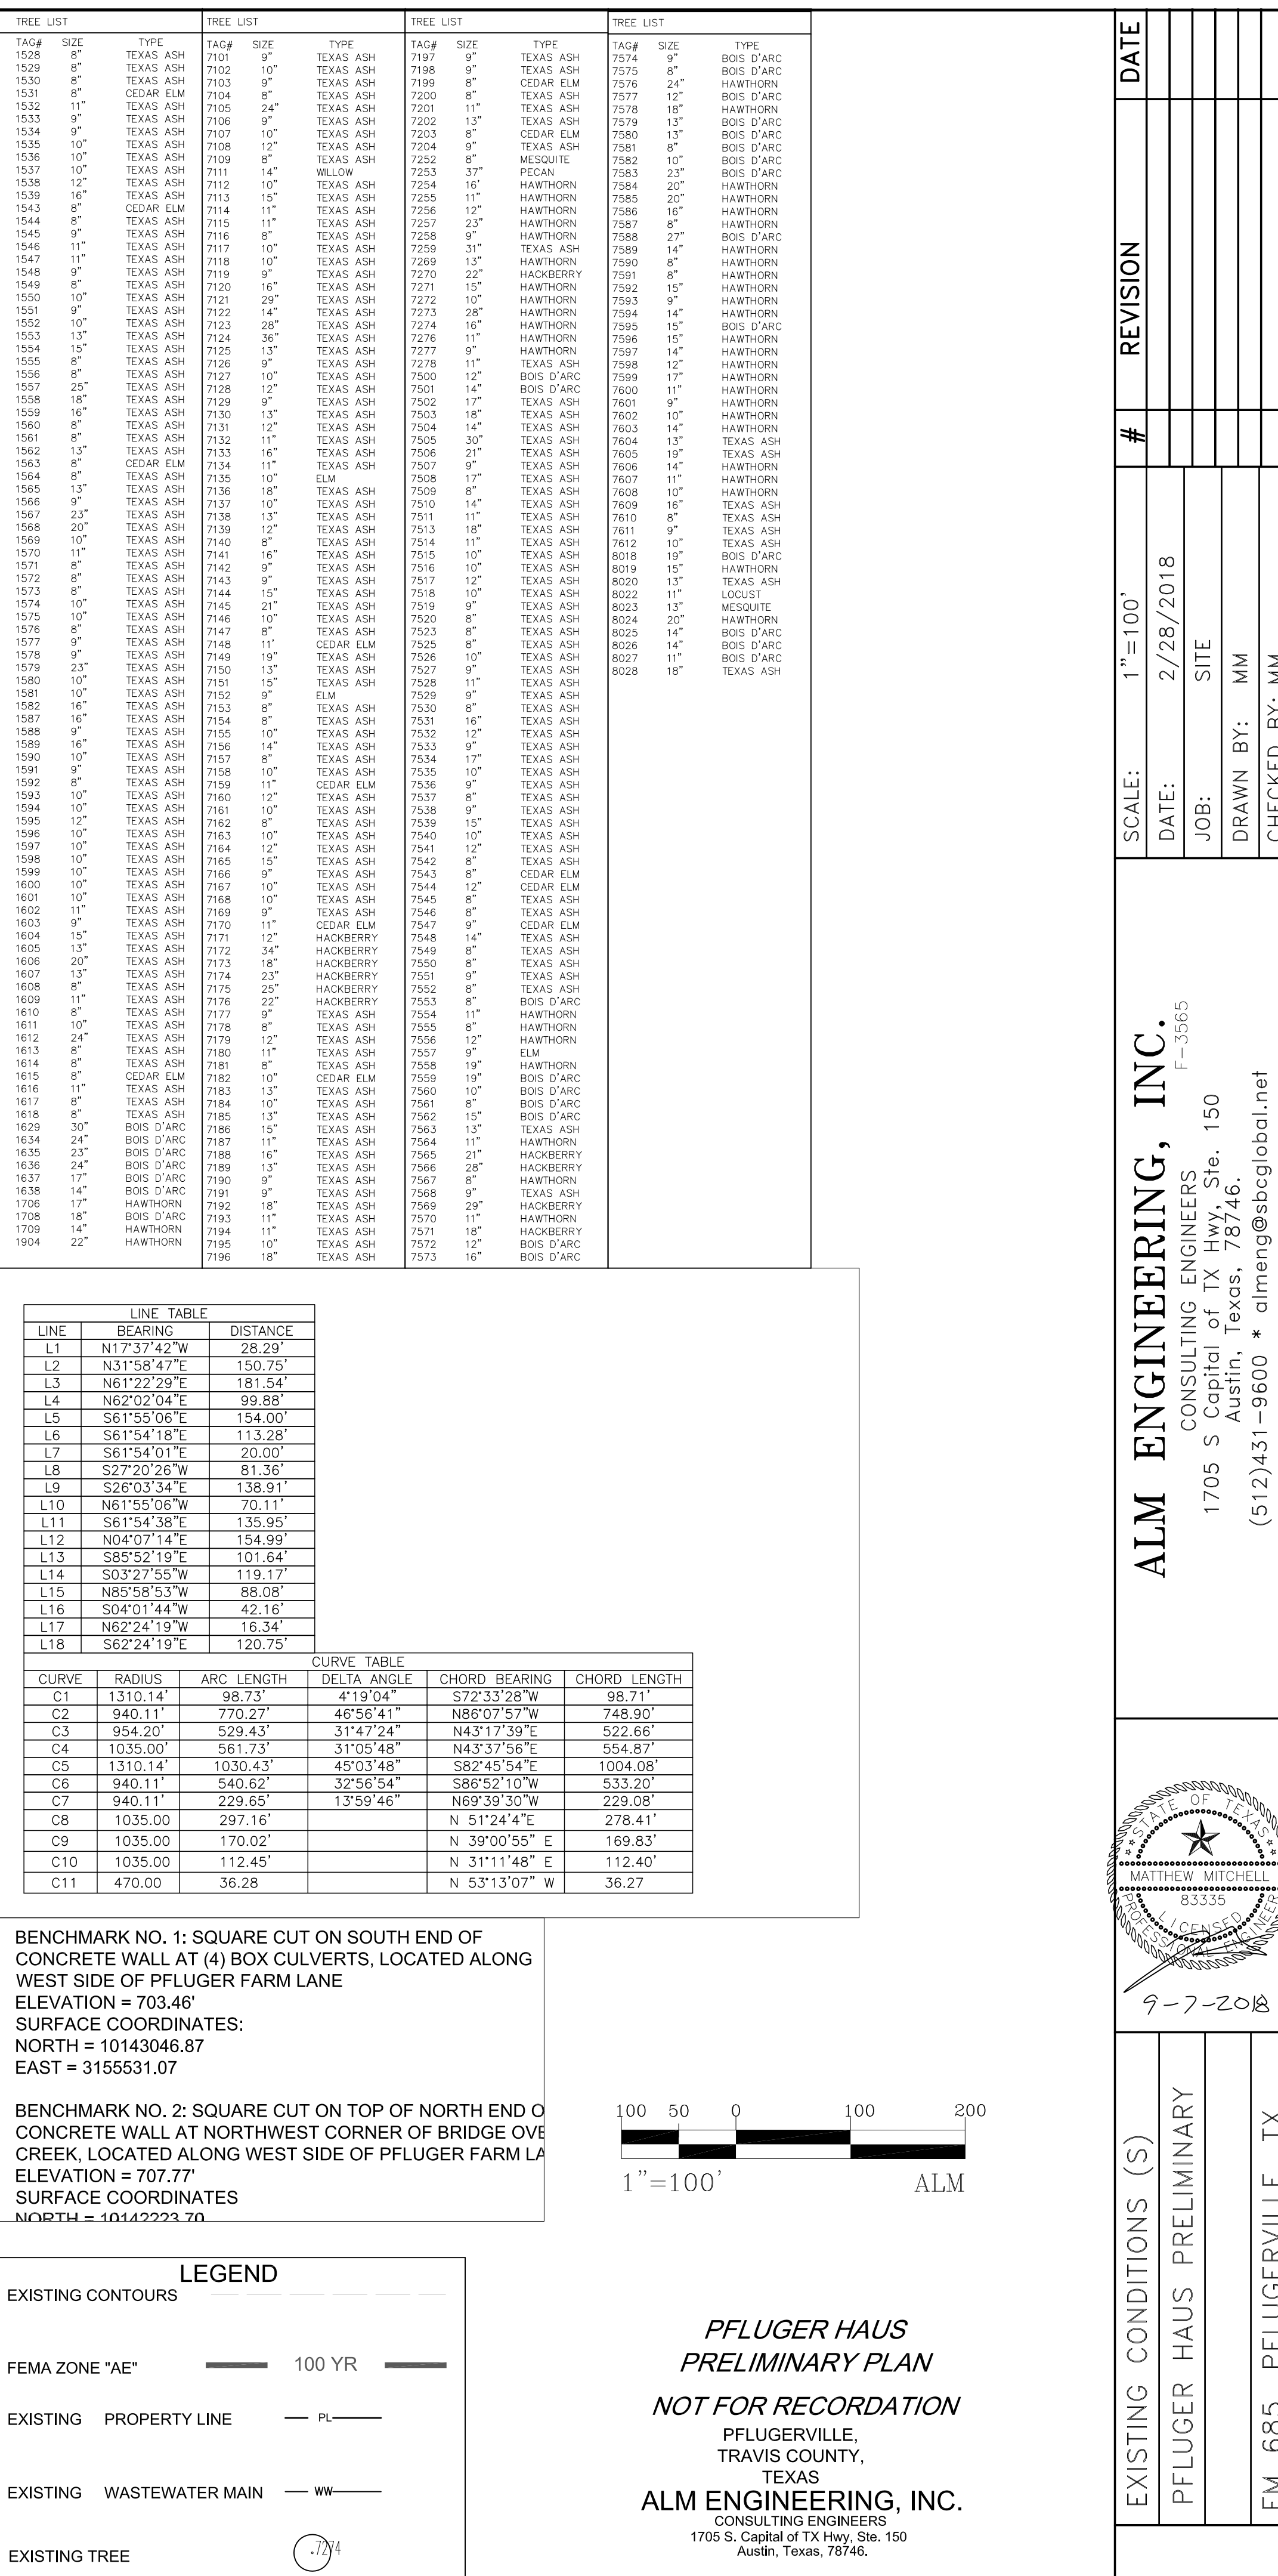

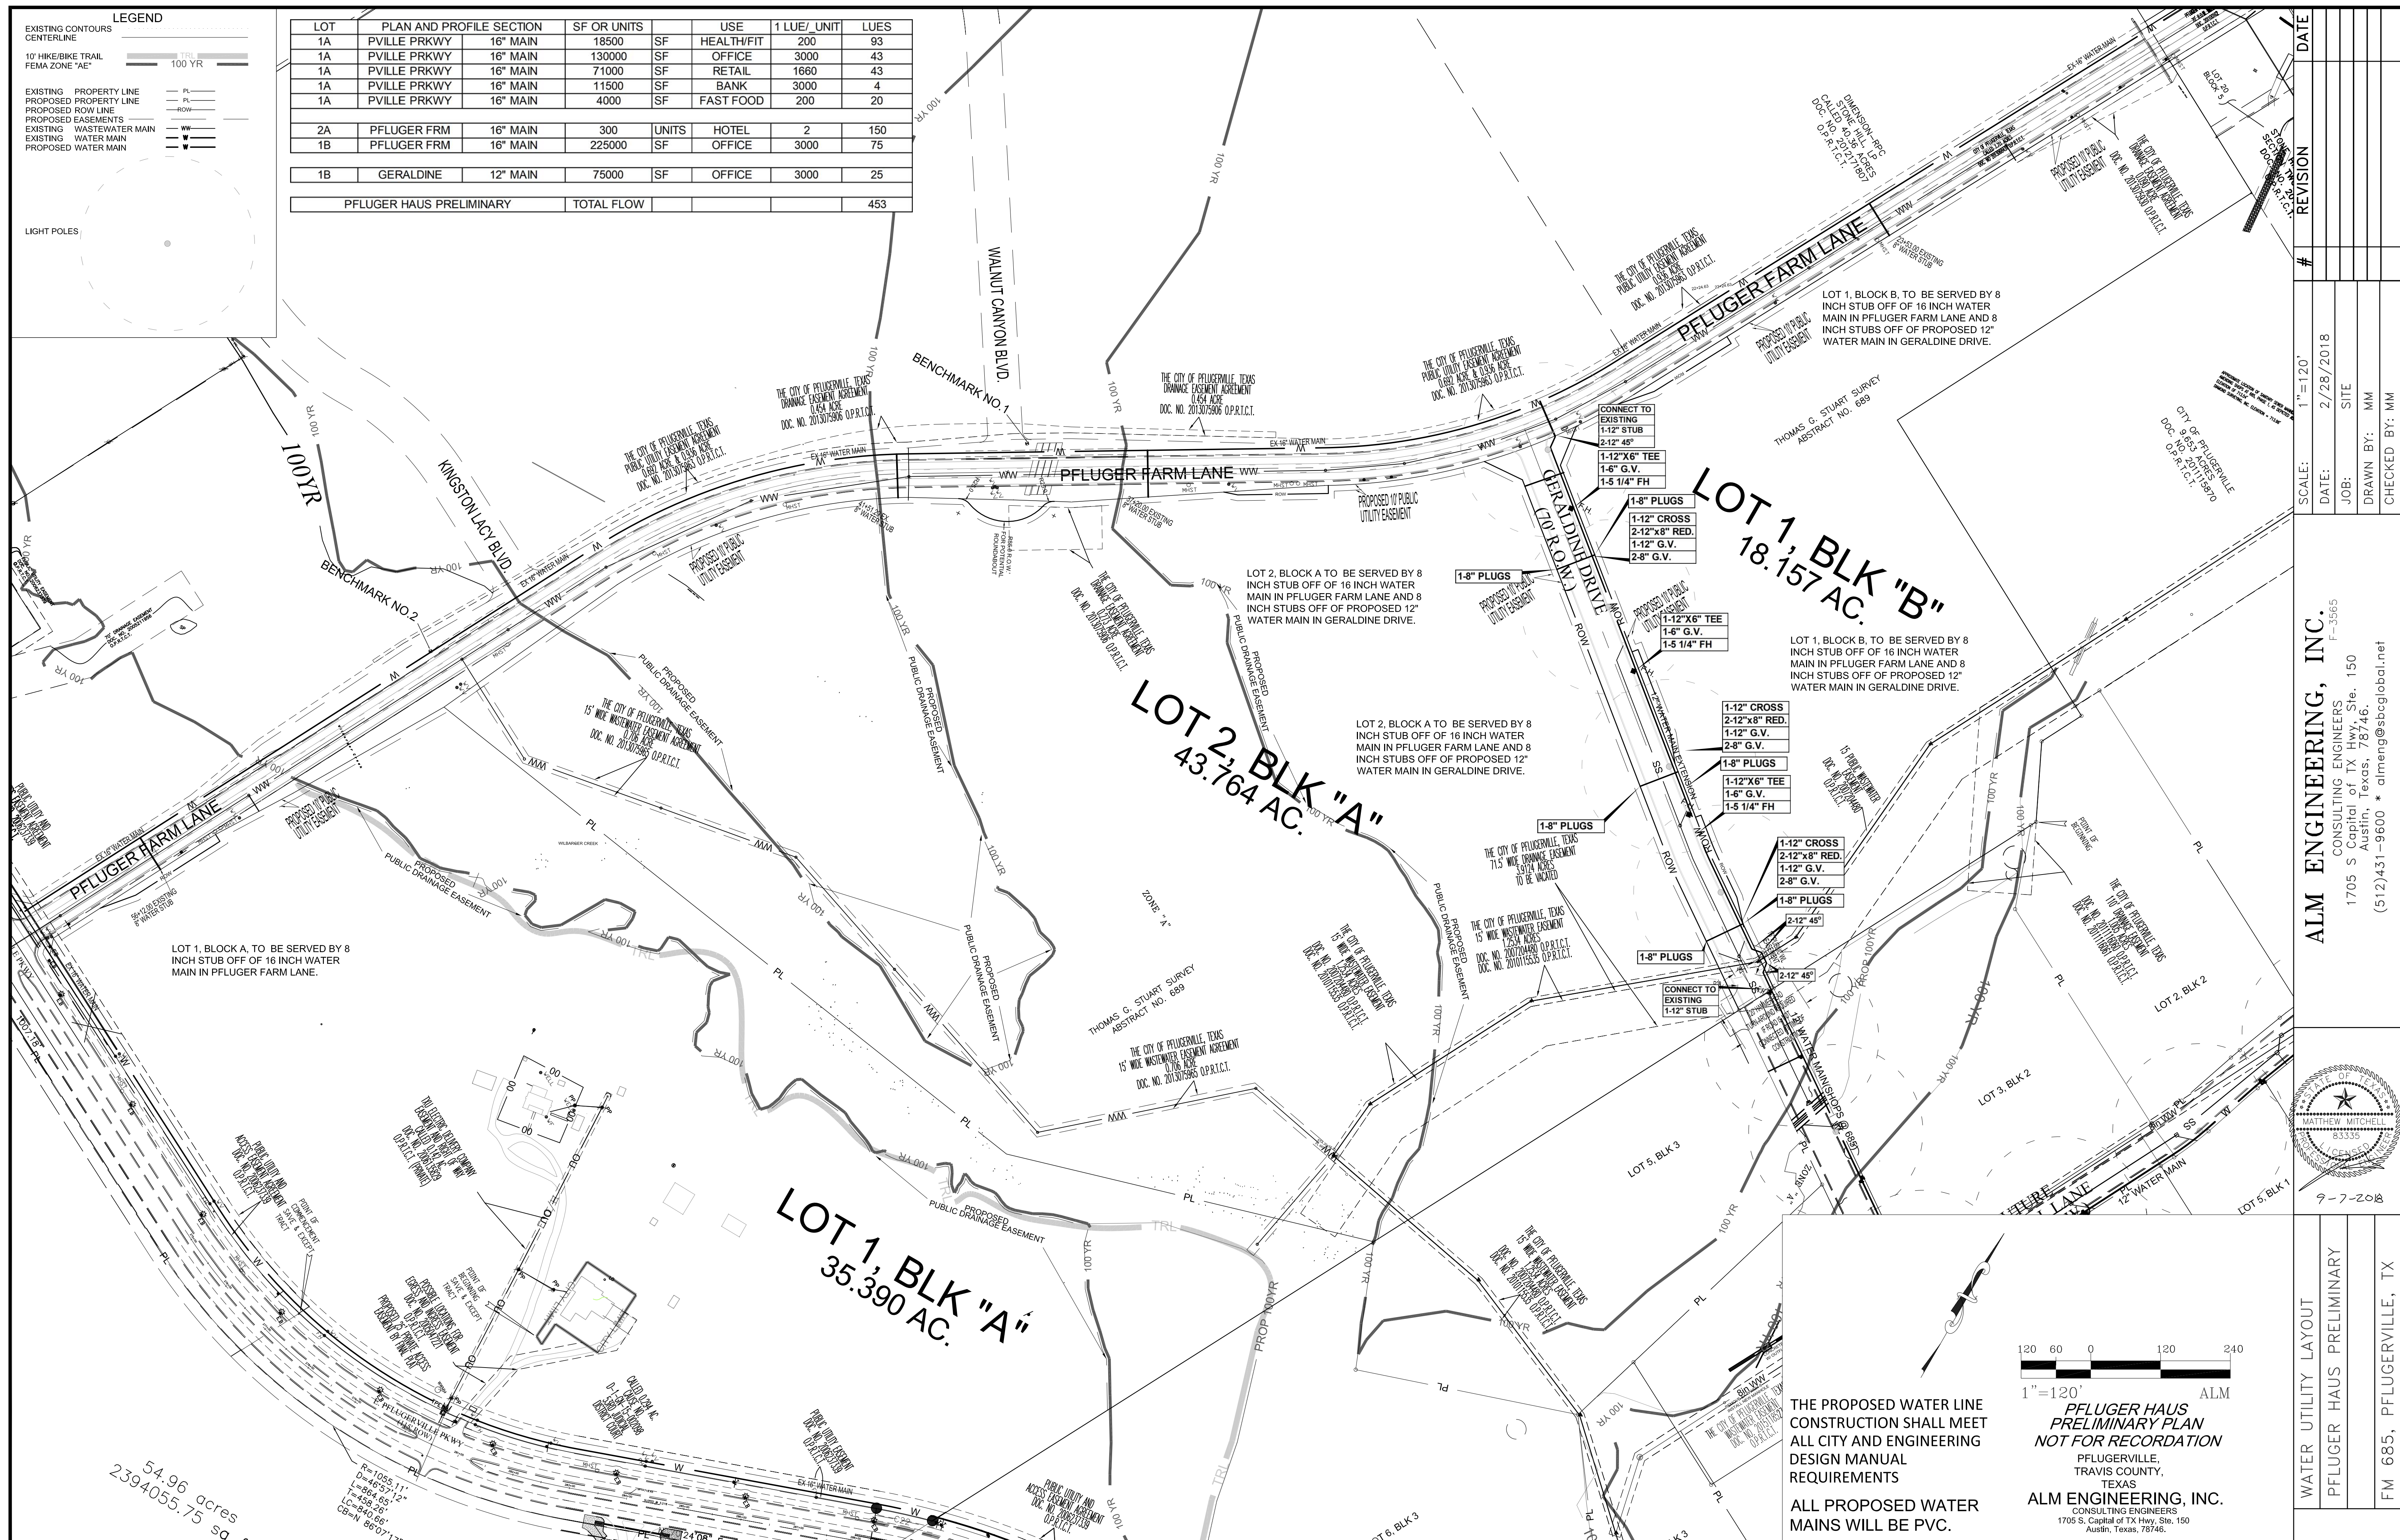




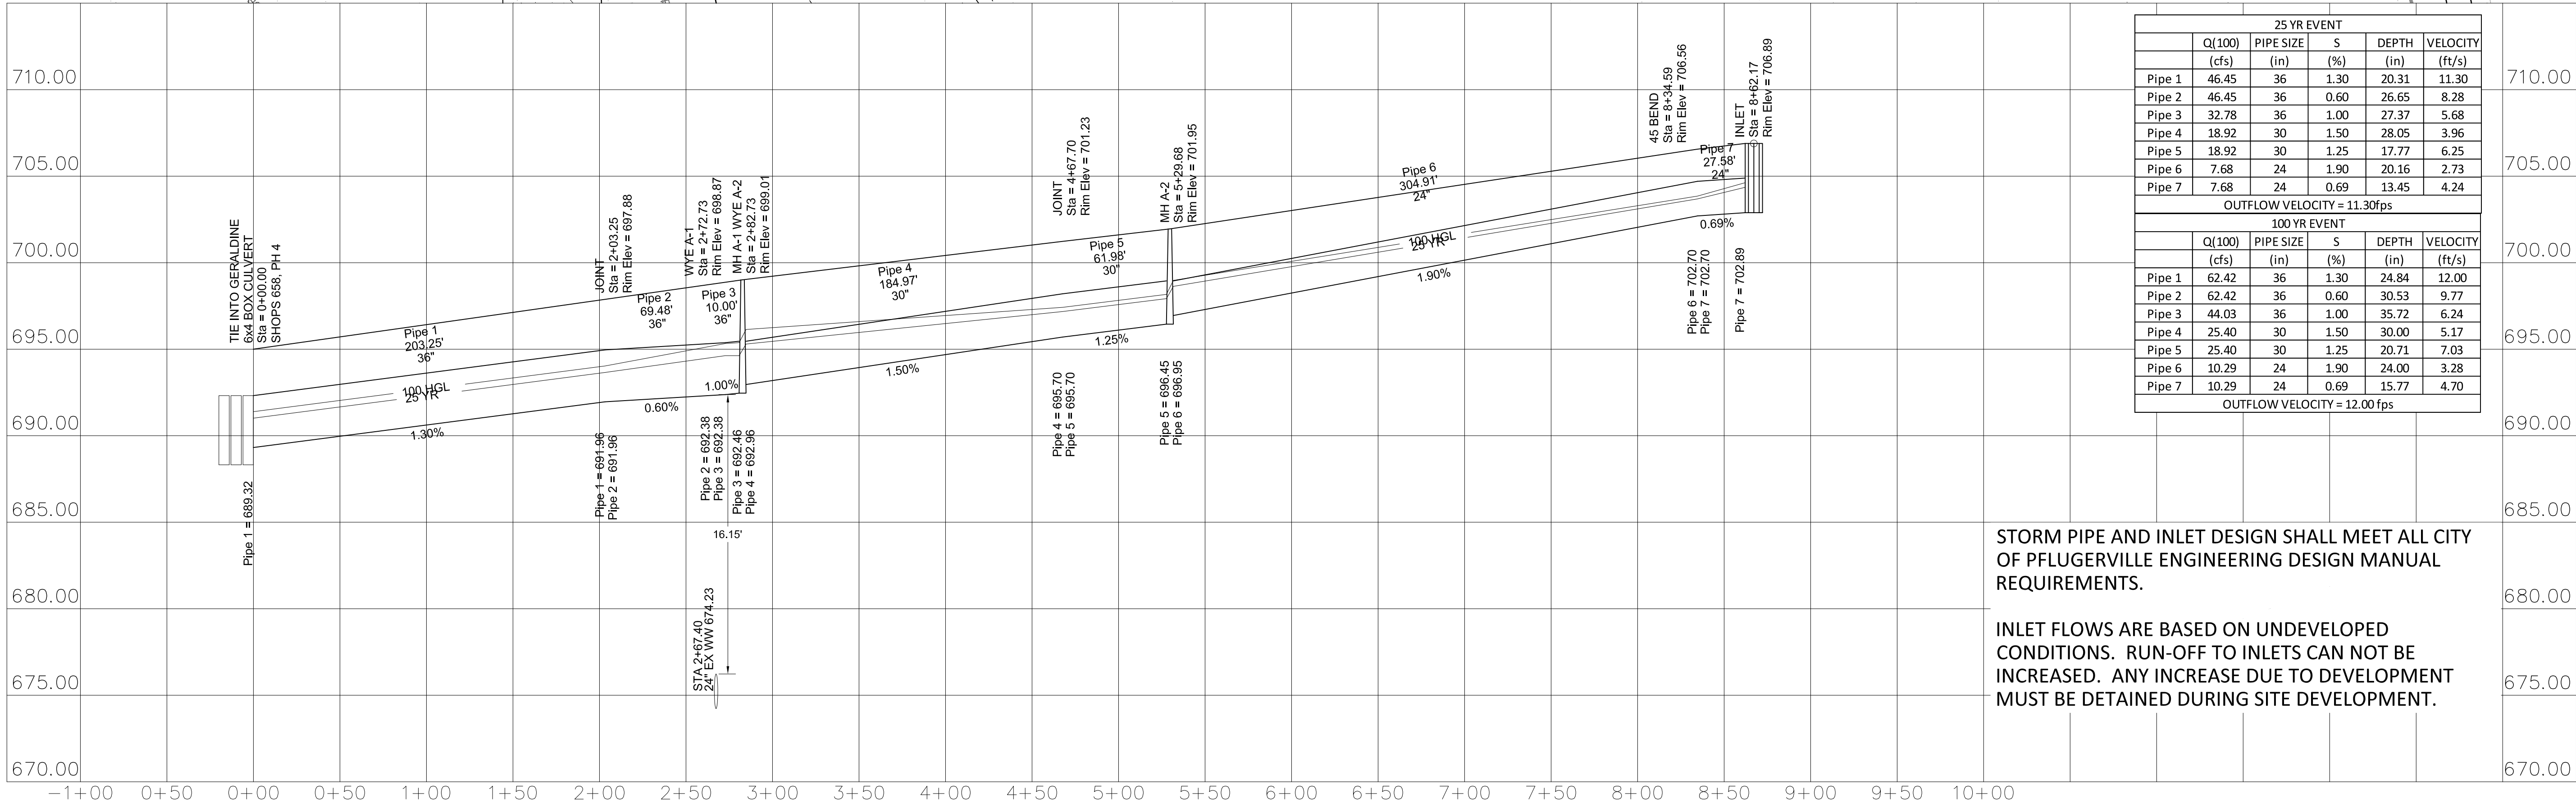

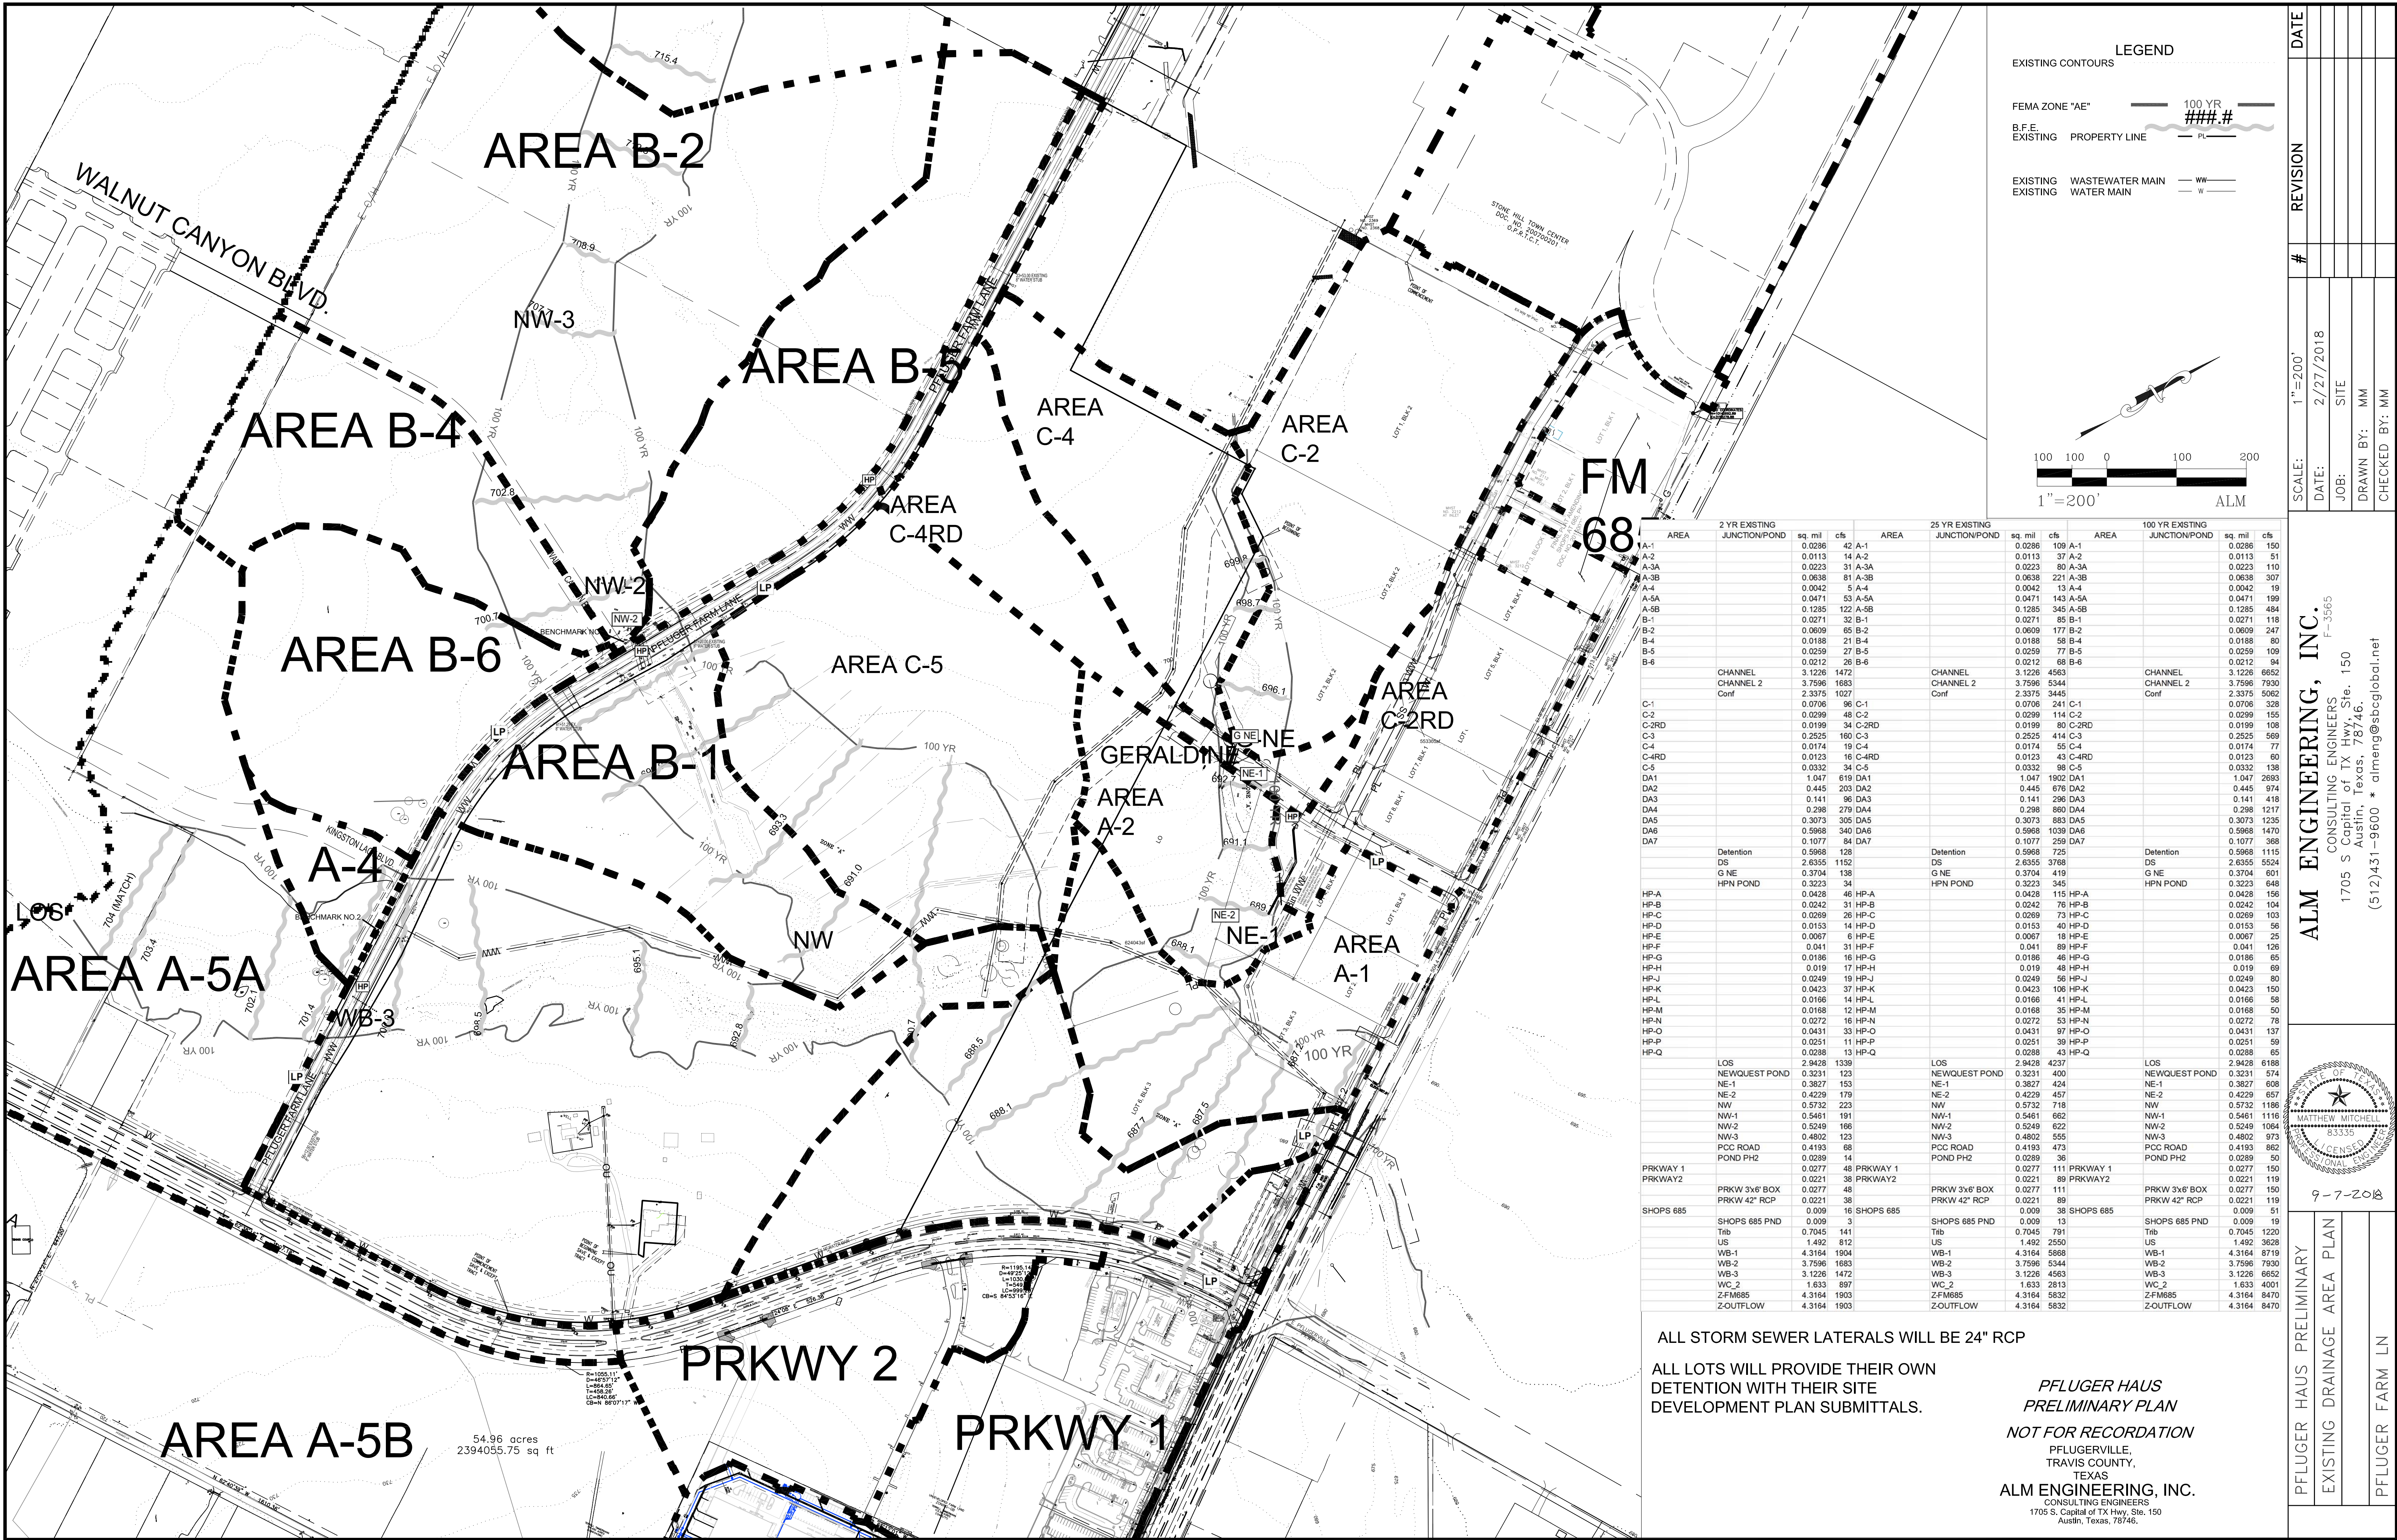

LEGEND

- EXISTING CONTOURS
- FEMA ZONE "AE" 100 YR ###.#
- B.F.E. EXISTING PROPERTY LINE
- EXISTING WASTEWATER MAIN --- WW
- EXISTING WATER MAIN --- W

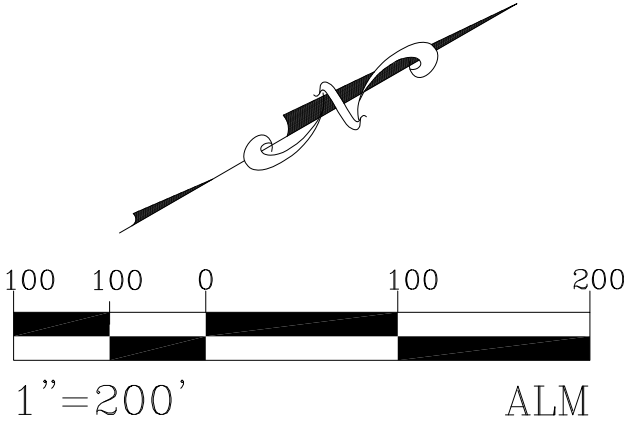

AREA	2 YR EXISTING JUNCTION/POND	sq. mil	cfs	AREA	25 YR EXISTING JUNCTION/POND	sq. mil	cfs	AREA	100 YR EXISTING JUNCTION/POND	sq. mil	cfs
A-1		0.0286	42 A-1			0.0286	109 A-1			0.0286	150
A-2		0.0113	14 A-2			0.0113	37 A-2			0.0113	51
A-3A		0.0223	31 A-3A			0.0223	80 A-3A			0.0223	110
A-3B		0.0638	81 A-3B			0.0638	221 A-3B			0.0638	307
A-4		0.0042	5 A-4			0.0042	13 A-4			0.0042	19
A-5A		0.0471	53 A-5A			0.0471	143 A-5A			0.0471	199
A-5B		0.1285	122 A-5B			0.1285	345 A-5B			0.1285	484
B-1		0.0271	32 B-1			0.0271	85 B-1			0.0271	118
B-2		0.0609	65 B-2			0.0609	177 B-2			0.0609	247
B-4		0.0188	21 B-4			0.0188	58 B-4			0.0188	80
B-5		0.0259	27 B-5			0.0259	77 B-5			0.0259	109
B-6		0.0212	26 B-6			0.0212	68 B-6			0.0212	94
CHANNEL		3.1226	1472		CHANNEL	3.1226	4563		CHANNEL	3.1226	6652
Channel 2 Conf		3.7596	1683		Channel 2 Conf	3.7596	5344		Channel 2 Conf	3.7596	7930
C-1		2.3375	1027			2.3375	3445			2.3375	5062
C-2		0.0706	96 C-1			0.0706	241 C-2			0.0706	328
C-2RD		0.0299	48 C-2			0.0299	114 C-2			0.0299	155
C-3		0.0199	34 C-2RD			0.0199	80 C-2RD			0.0199	108
C-4		0.2525	160 C-3			0.2525	414 C-3			0.2525	569
C-4RD		0.0174	19 C-4			0.0174	55 C-4			0.0174	77
C-5		0.0123	16 C-4RD			0.0123	43 C-4RD			0.0123	60
DA1		0.0332	34 C-5			0.0332	98 C-5			0.0332	138
DA2		1.047	619 DA1			1.047	1902 DA1			1.047	2693
DA3		0.445	203 DA2			0.445	676 DA2			0.445	974
DA4		0.141	96 DA3			0.141	298 DA3			0.141	418
DA5		0.298	279 DA4			0.298	860 DA4			0.298	1217
DA6		0.3073	305 DA5			0.3073	883 DA5			0.3073	1235
DA7		0.5968	340 DA6			0.5968	1039 DA6			0.5968	1470
Detention DS		0.1077	84 DA7		Detention DS	0.1077	259 DA7		Detention DS	0.1077	368
G NE		0.5968	128		Detention DS	0.5968	725		Detention DS	0.5968	1115
HPN POND		2.6355	1152		Detention DS	2.6355	3768		Detention DS	2.6355	5524
		0.3704	138		G NE	0.3704	419		G NE	0.3704	601
		0.3223	34		HPN POND	0.3223	345		HPN POND	0.3223	648
HP-A		0.0428	46 HP-A			0.0428	115 HP-A			0.0428	156
HP-B		0.0242	31 HP-B			0.0242	76 HP-B			0.0242	104
HP-C		0.0269	26 HP-C			0.0269	73 HP-C			0.0269	103
HP-D		0.0153	14 HP-D			0.0153	40 HP-D			0.0153	56
HP-E		0.0067	6 HP-E			0.0067	18 HP-E			0.0067	25
HP-F		0.041	31 HP-F			0.041	89 HP-F			0.041	126
HP-G		0.0186	16 HP-G			0.0186	46 HP-G			0.0186	65
HP-H		0.019	17 HP-H			0.019	48 HP-H			0.019	69
HP-I		0.0249	19 HP-I			0.0249	56 HP-I			0.0249	80
HP-K		0.0423	37 HP-K			0.0423	106 HP-K			0.0423	150
HP-L		0.0166	14 HP-L			0.0166	41 HP-L			0.0166	58
HP-M		0.0168	12 HP-M			0.0168	35 HP-M			0.0168	50
HP-N		0.0272	16 HP-N			0.0272	53 HP-N			0.0272	78
HP-O		0.0431	33 HP-O			0.0431	97 HP-O			0.0431	137
HP-P		0.0251	11 HP-P			0.0251	39 HP-P			0.0251	59
HP-Q		0.0288	13 HP-Q			0.0288	43 HP-Q			0.0288	65
LOS		2.9428	1339		LOS	2.9428	4237		LOS	2.9428	6188
NEWQUEST POND		0.3231	123		NEWQUEST POND	0.3231	400		NEWQUEST POND	0.3231	574
NE-1		0.3827	153		NE-1	0.3827	424		NE-1	0.3827	608
NE-2		0.4229	179		NE-2	0.4229	457		NE-2	0.4229	657
NW		0.5732	223		NW	0.5732	718		NW	0.5732	1186
NW-1		0.5461	191		NW-1	0.5461	662		NW-1	0.5461	1116
NW-2		0.5249	166		NW-2	0.5249	622		NW-2	0.5249	1064
NW-3		0.4802	123		NW-3	0.4802	555		NW-3	0.4802	973
PCC ROAD		0.4193	68		PCC ROAD	0.4193	473		PCC ROAD	0.4193	862
POND PH2		0.0289	14		POND PH2	0.0289	38		POND PH2	0.0289	50
PRKWY 1		0.0277	48 PRKWY 1			0.0277	111 PRKWY 1			0.0277	150
PRKWY 2		0.0221	38 PRKWY 2			0.0221	89 PRKWY 2			0.0221	119
PRKW 3x6" BOX		0.0277	48		PRKW 3x6" BOX	0.0277	111		PRKW 3x6" BOX	0.0277	150
PRKW 42" RCP		0.0221	38		PRKW 42" RCP	0.0221	89		PRKW 42" RCP	0.0221	119
SHOPS 685		0.009	16	SHOPS 685		0.009	38	SHOPS 685		0.009	51
SHOPS 685 PND		0.009	3		SHOPS 685 PND	0.009	13		SHOPS 685 PND	0.009	19
Trb		0.7045	141		Trb	0.7045	791		Trb	0.7045	1225
US		1.492	812		US	1.492	2550		US	1.492	3628
WB-1		4.3164	1904		WB-1	4.3164	5888		WB-1	4.3164	8719
WB-2		3.7596	1683		WB-2	3.7596	5344		WB-2	3.7596	7930
WB-3		3.1226	1472		WB-3	3.1226	4563		WB-3	3.1226	6652
WC 2		1.833	697		WC 2	1.833	2813		WC 2	1.833	4001
ZFM685		4.3164	1903		ZFM685	4.3164	5832		ZFM685	4.3164	8470
Z-OUTFLOW		4.3164	1903		Z-OUTFLOW	4.3164	5832		Z-OUTFLOW	4.3164	8470

ALL STORM SEWER LATERALS WILL BE 24" RCP


ALL LOTS WILL PROVIDE THEIR OWN
DETENTION WITH THEIR SITE
DEVELOPMENT PLAN SUBMITTALS.


PFLUGER HAUS
PRELIMINARY PLAN

NOT FOR RECORDATION

PFLUGERVILLE,
TRAVIS COUNTY,
TEXAS
ALM ENGINEERING, INC.
CONSULTING ENGINEERS
1705 S. Capital of TX Hwy, Ste. 150
Austin, Texas, 78746.

DATE	REVISION	#
2/27/2018		
JOB:	SITE	
DRAWN BY:	MM	
CHECKED BY:	MM	
SCALE:	1"=200'	
DATE:	2/27/2018	
JOB:	SITE	
DRAWN BY:	MM	
CHECKED BY:	MM	
ALM ENGINEERING, INC.		
CONSULTING ENGINEERS		
F-3565		
1705 S Capital of TX Hwy, Ste. 150		
Austin, Texas, 78746.		
(512)431-9600 * aimeng@sbcbglobal.net		
PFLUGER HAUS PRELIMINARY		
EXISTING DRAINAGE AREA PLAN		
PFLUGER FARM LN		
9-7-2008		

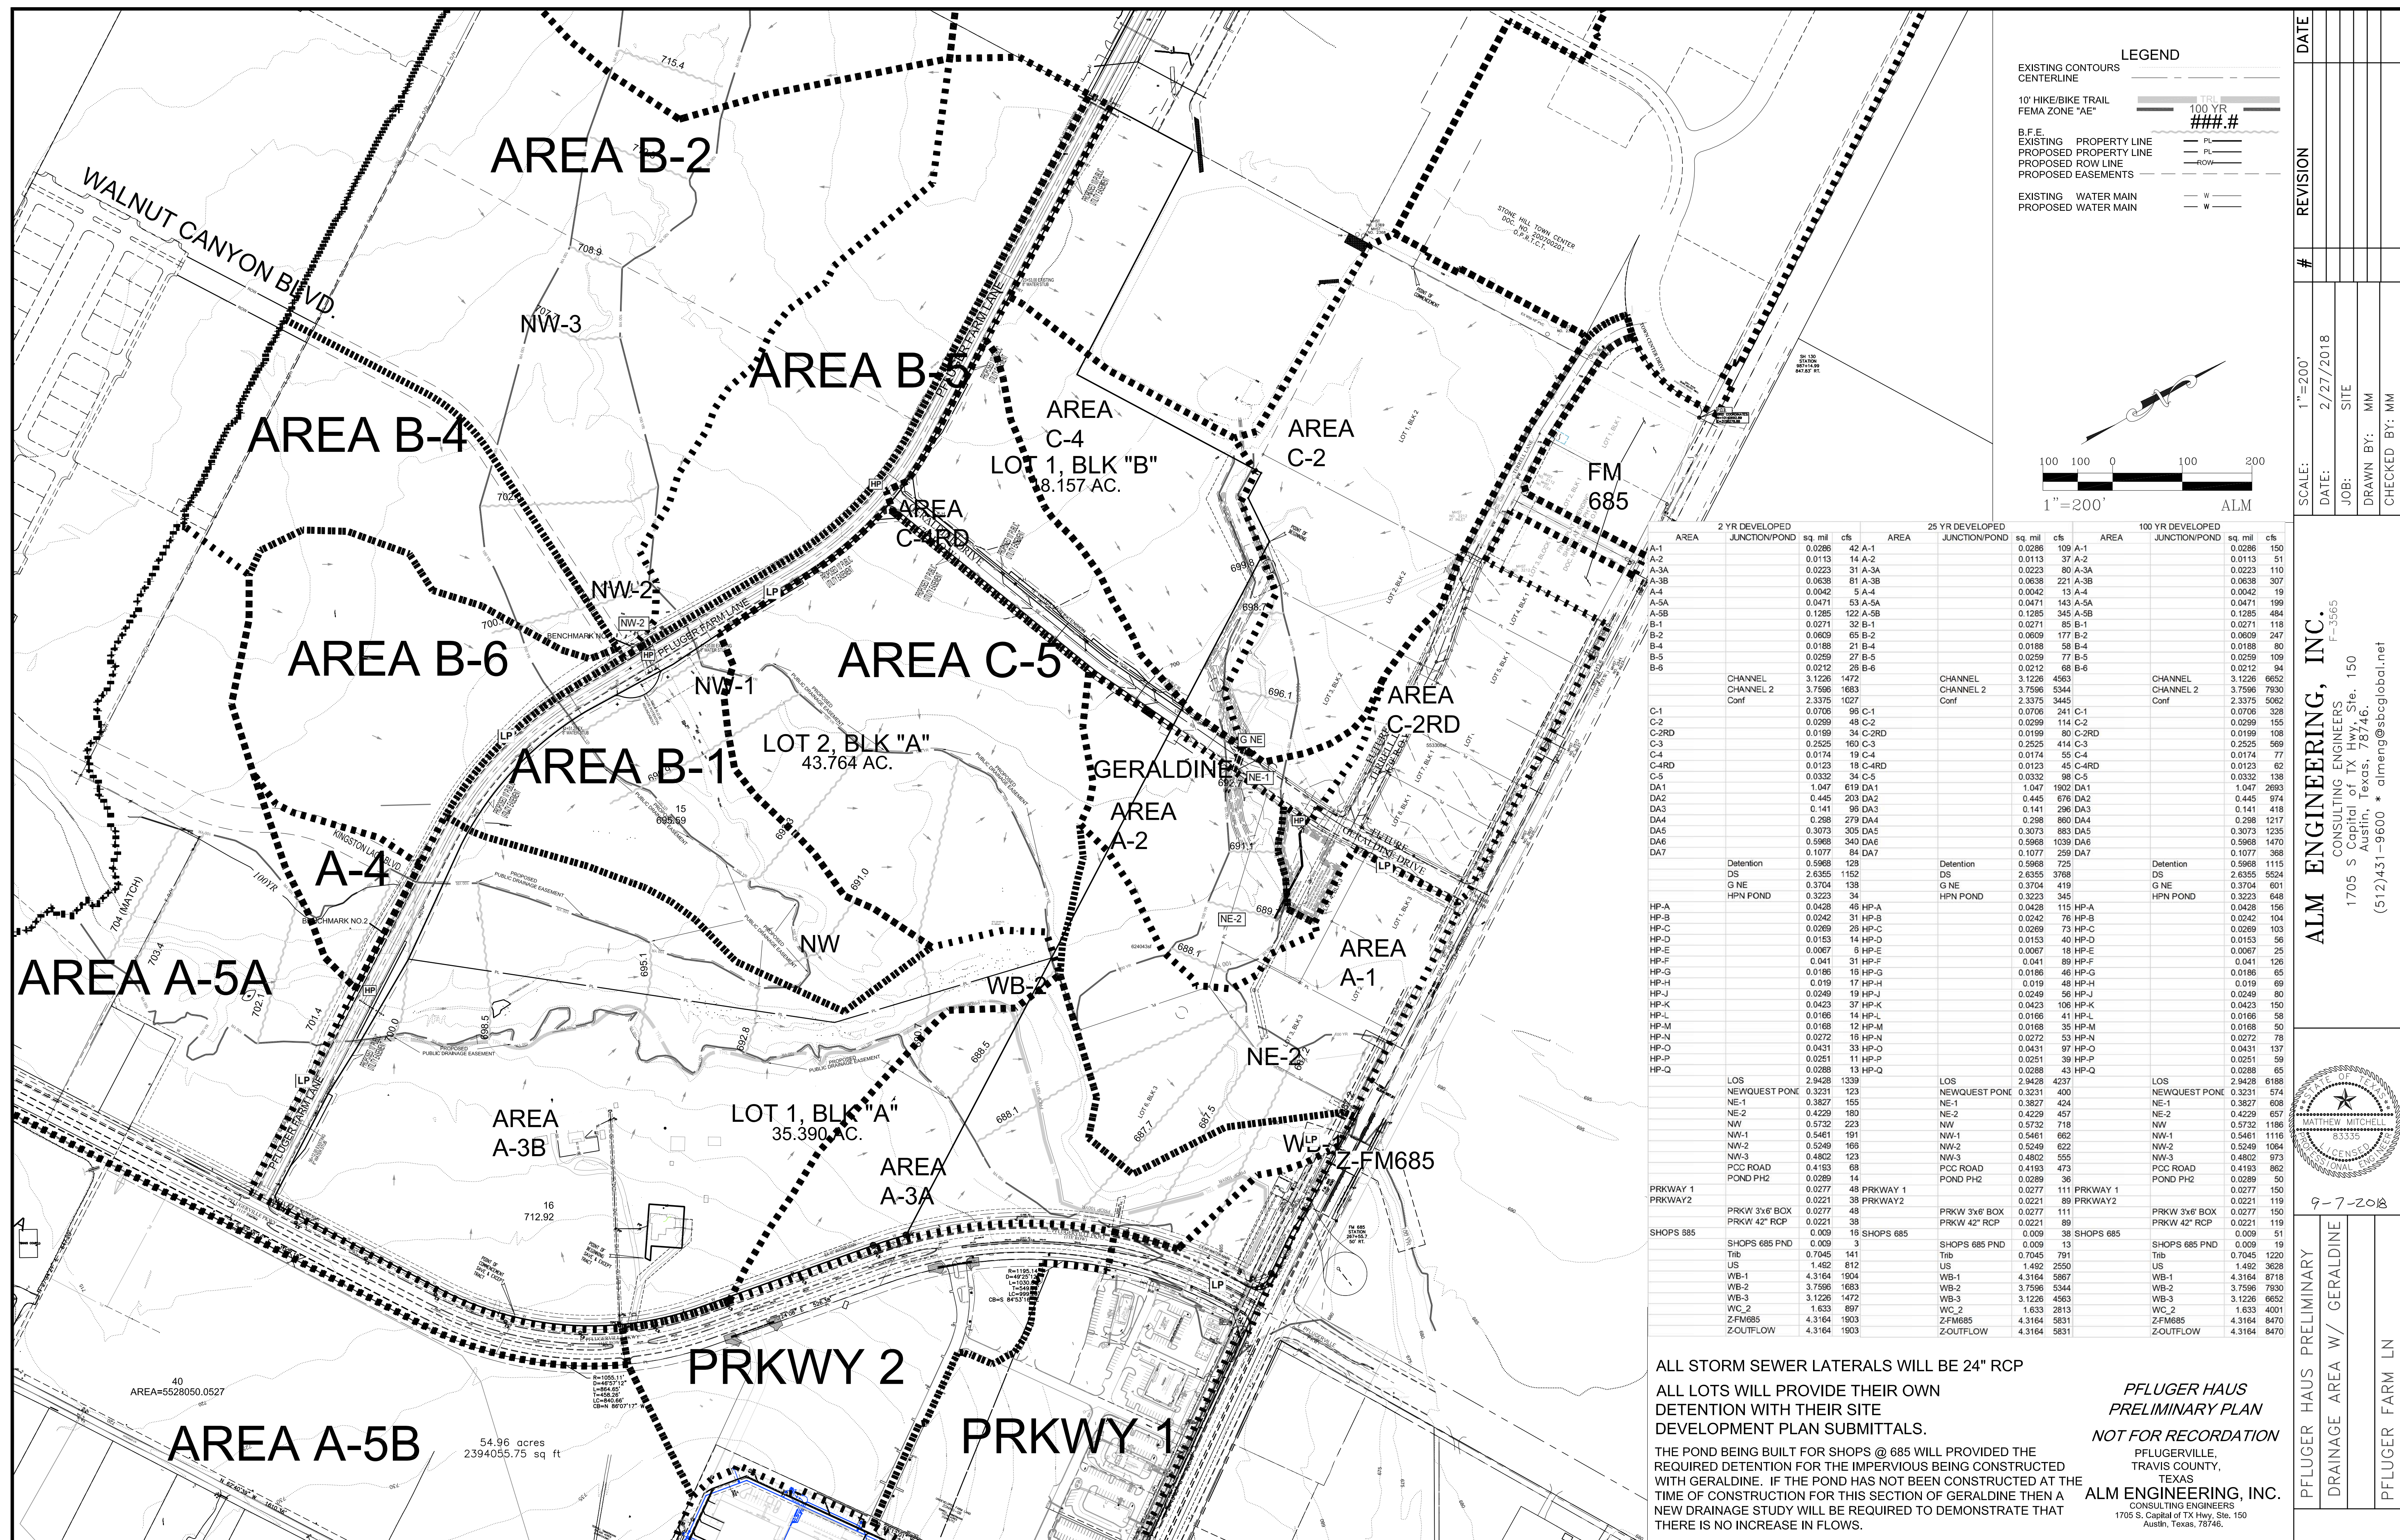

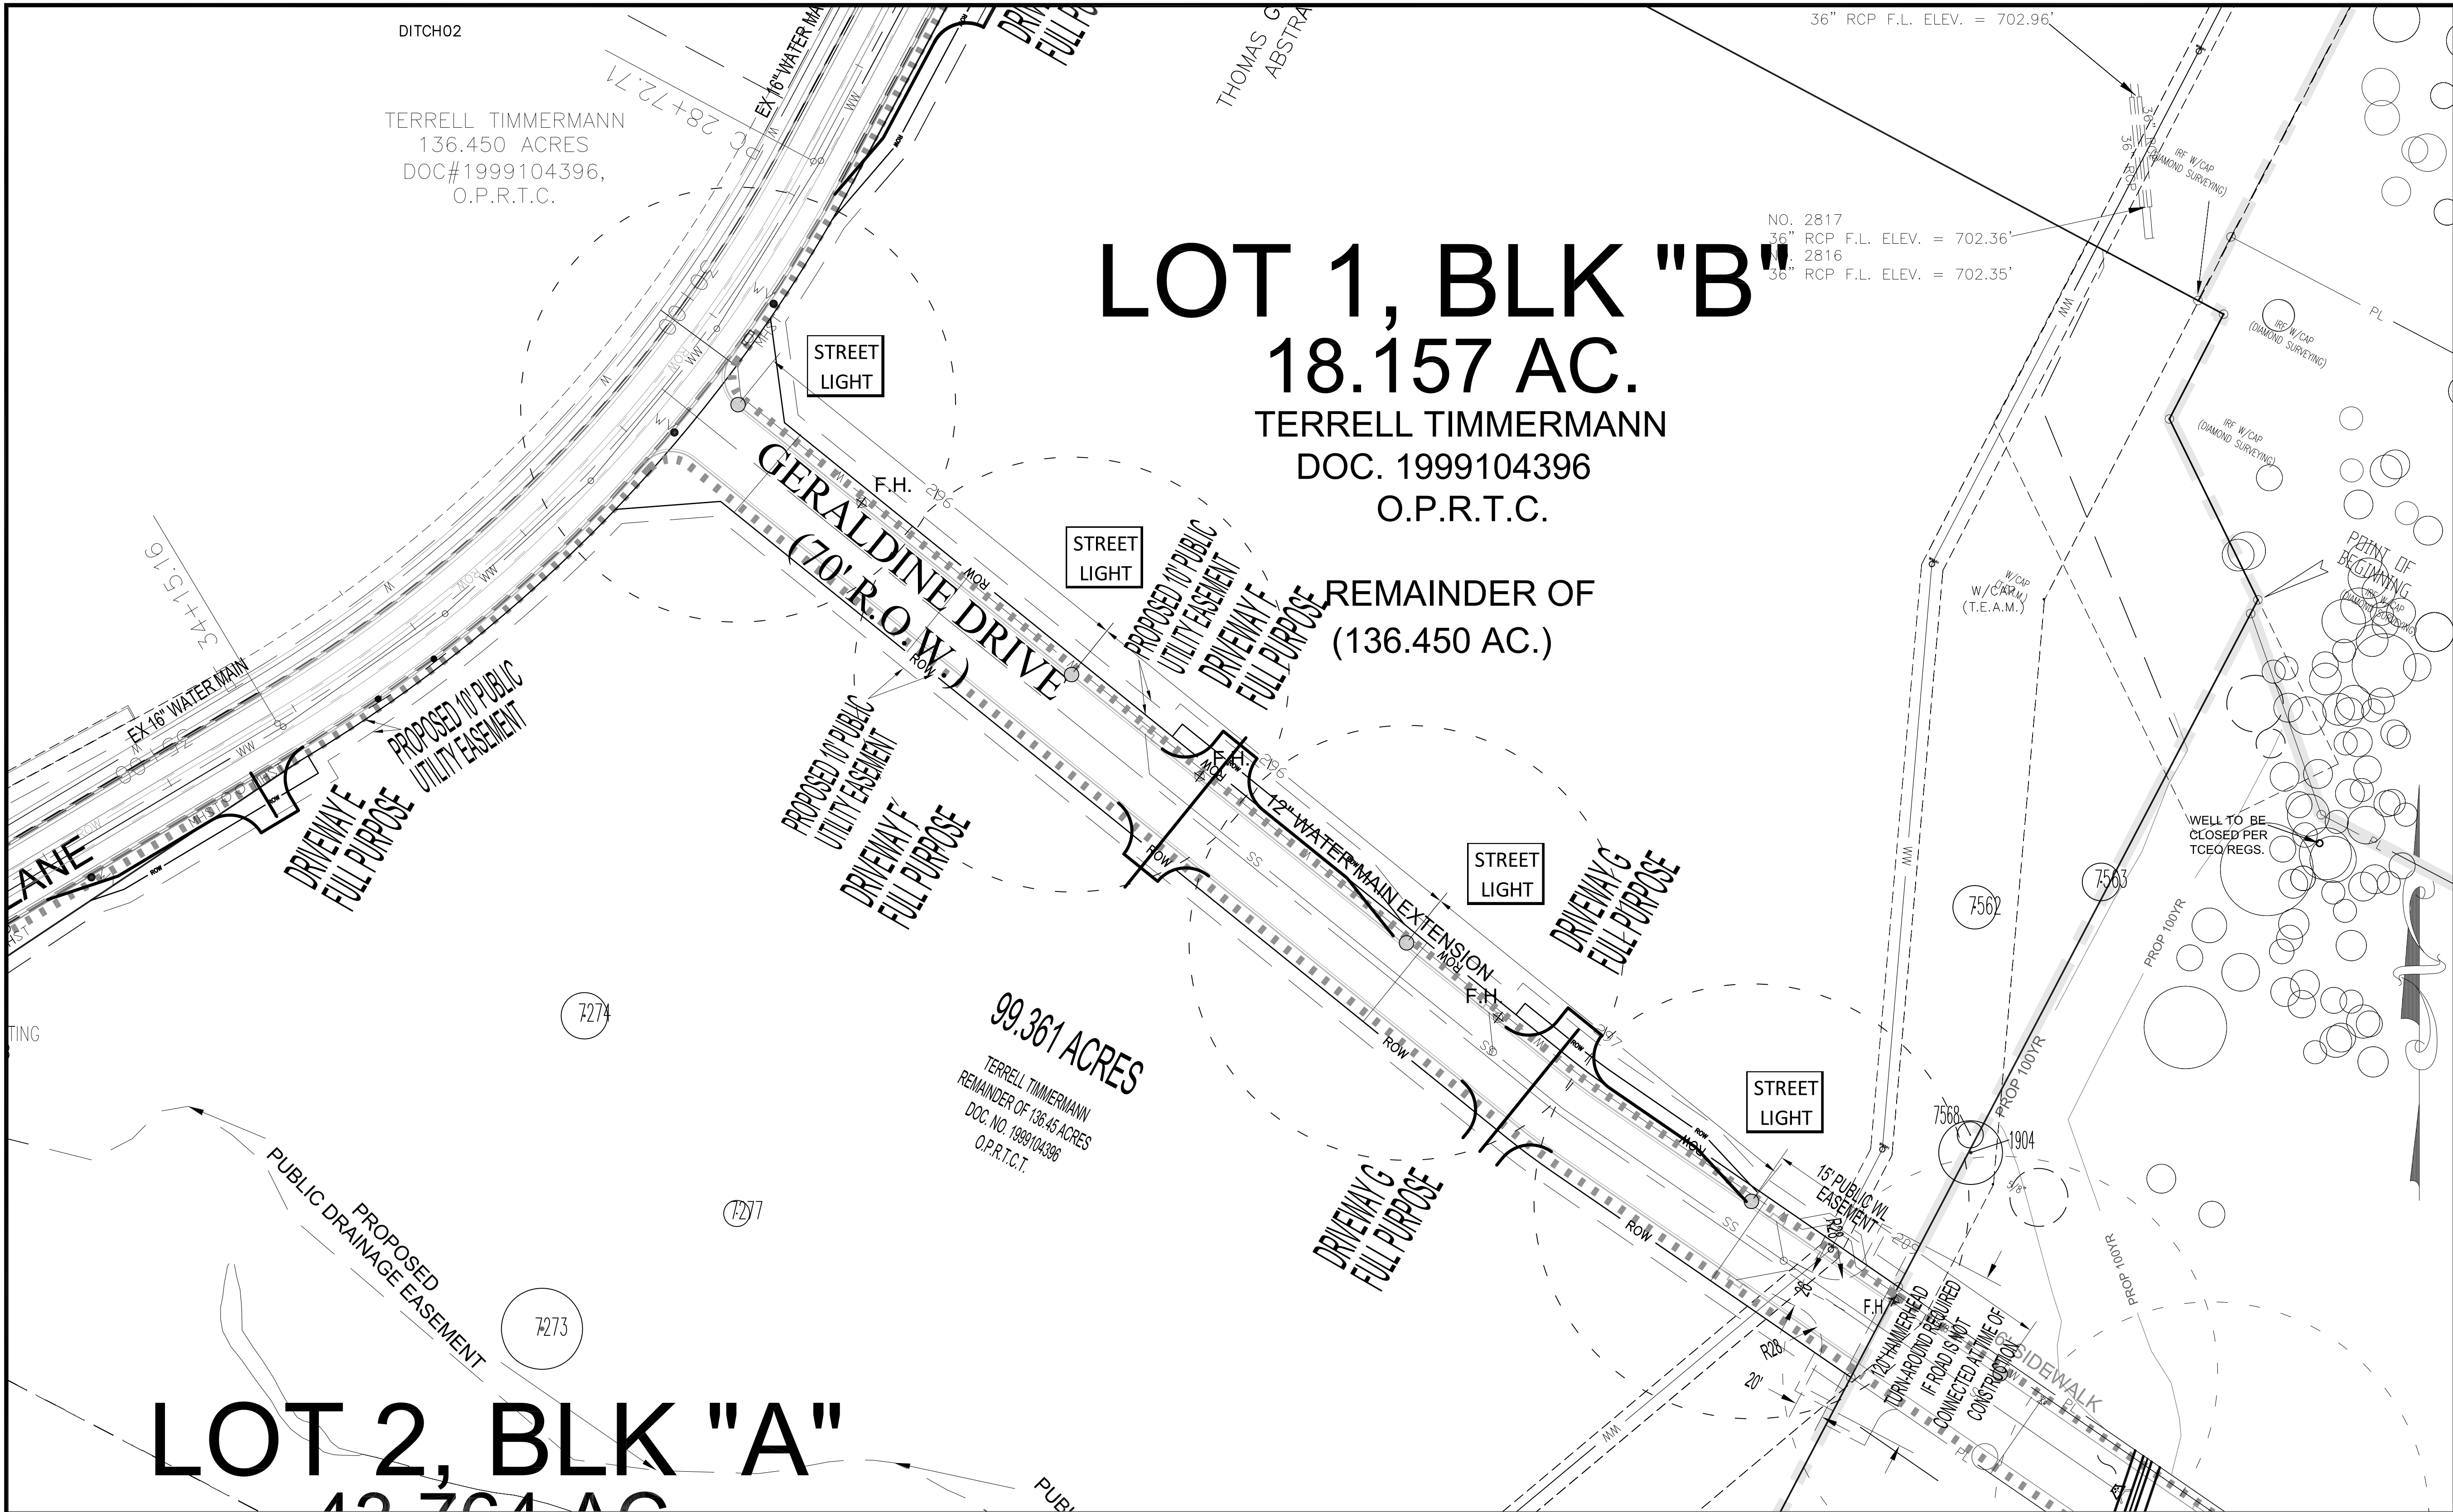

LEGEND

EXISTING CONTOURS
CENTERLINE
6' SIDEWALK

EXISTING PROPERTY LINE
PROPOSED PROPERTY LINE
PROPOSED ROW LINE
PROPOSED EASEMENTS
EXISTING WASTEWATER MAIN
EXISTING WATER MAIN
PROPOSED WATER MAIN
EXISTING TREE

PL
PL
ROW
WW
W
W

7274

LIGHT POLES

7274

SEE PAGE 4 FOR TREE LIST



STREET DESIGN, LIGHTING, STRIPING, AND SIGNAGE SHALL FOLLOW ALL CITY OF PFLUGERVILLE AND ENGINEERING DESIGN MANUAL REQUIREMENTS

ALL LIGHTING SHALL BE DOWNCAST AND FULL CUT OFF.

NO OVERHEAD ELECTRIC SHALL BE PERMITTED.


PFLUGER HAUS
PRELIMINARY




NOT FOR RECORDATION

PFLUGERVILLE,
TRAVIS COUNTY,
TEXAS

ALM ENGINEERING, INC.
CONSULTING ENGINEERS
1705 S. Capital of TX Hwy, Ste. 150
Austin, Texas, 78746.

STATE OF TEXAS SEAL MATTHEW MITCHELL 631235 REGISTERED PROFESSIONAL ENGINEER 9-27-2008										ALM ENGINEERING, INC. F-3565 CONSULTING ENGINEERS 1705 S Capital of TX Hwy., Ste. 150 Austin, Texas, 78746. (512)431-9600 * almeng@sbceglobal.net										SCALE: 1"=60'		DATE: 2/28/2018		#		REVISION		DATE	
LIGHTING PLAN																													
PFLUGER HAUS PRELIMINARY																													
PFLUGER FARM LANE																													

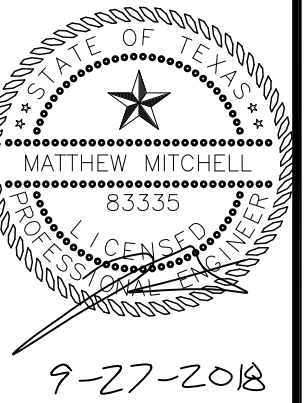

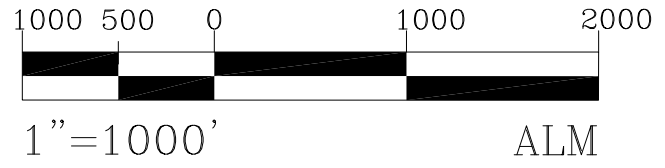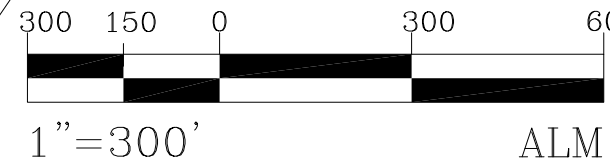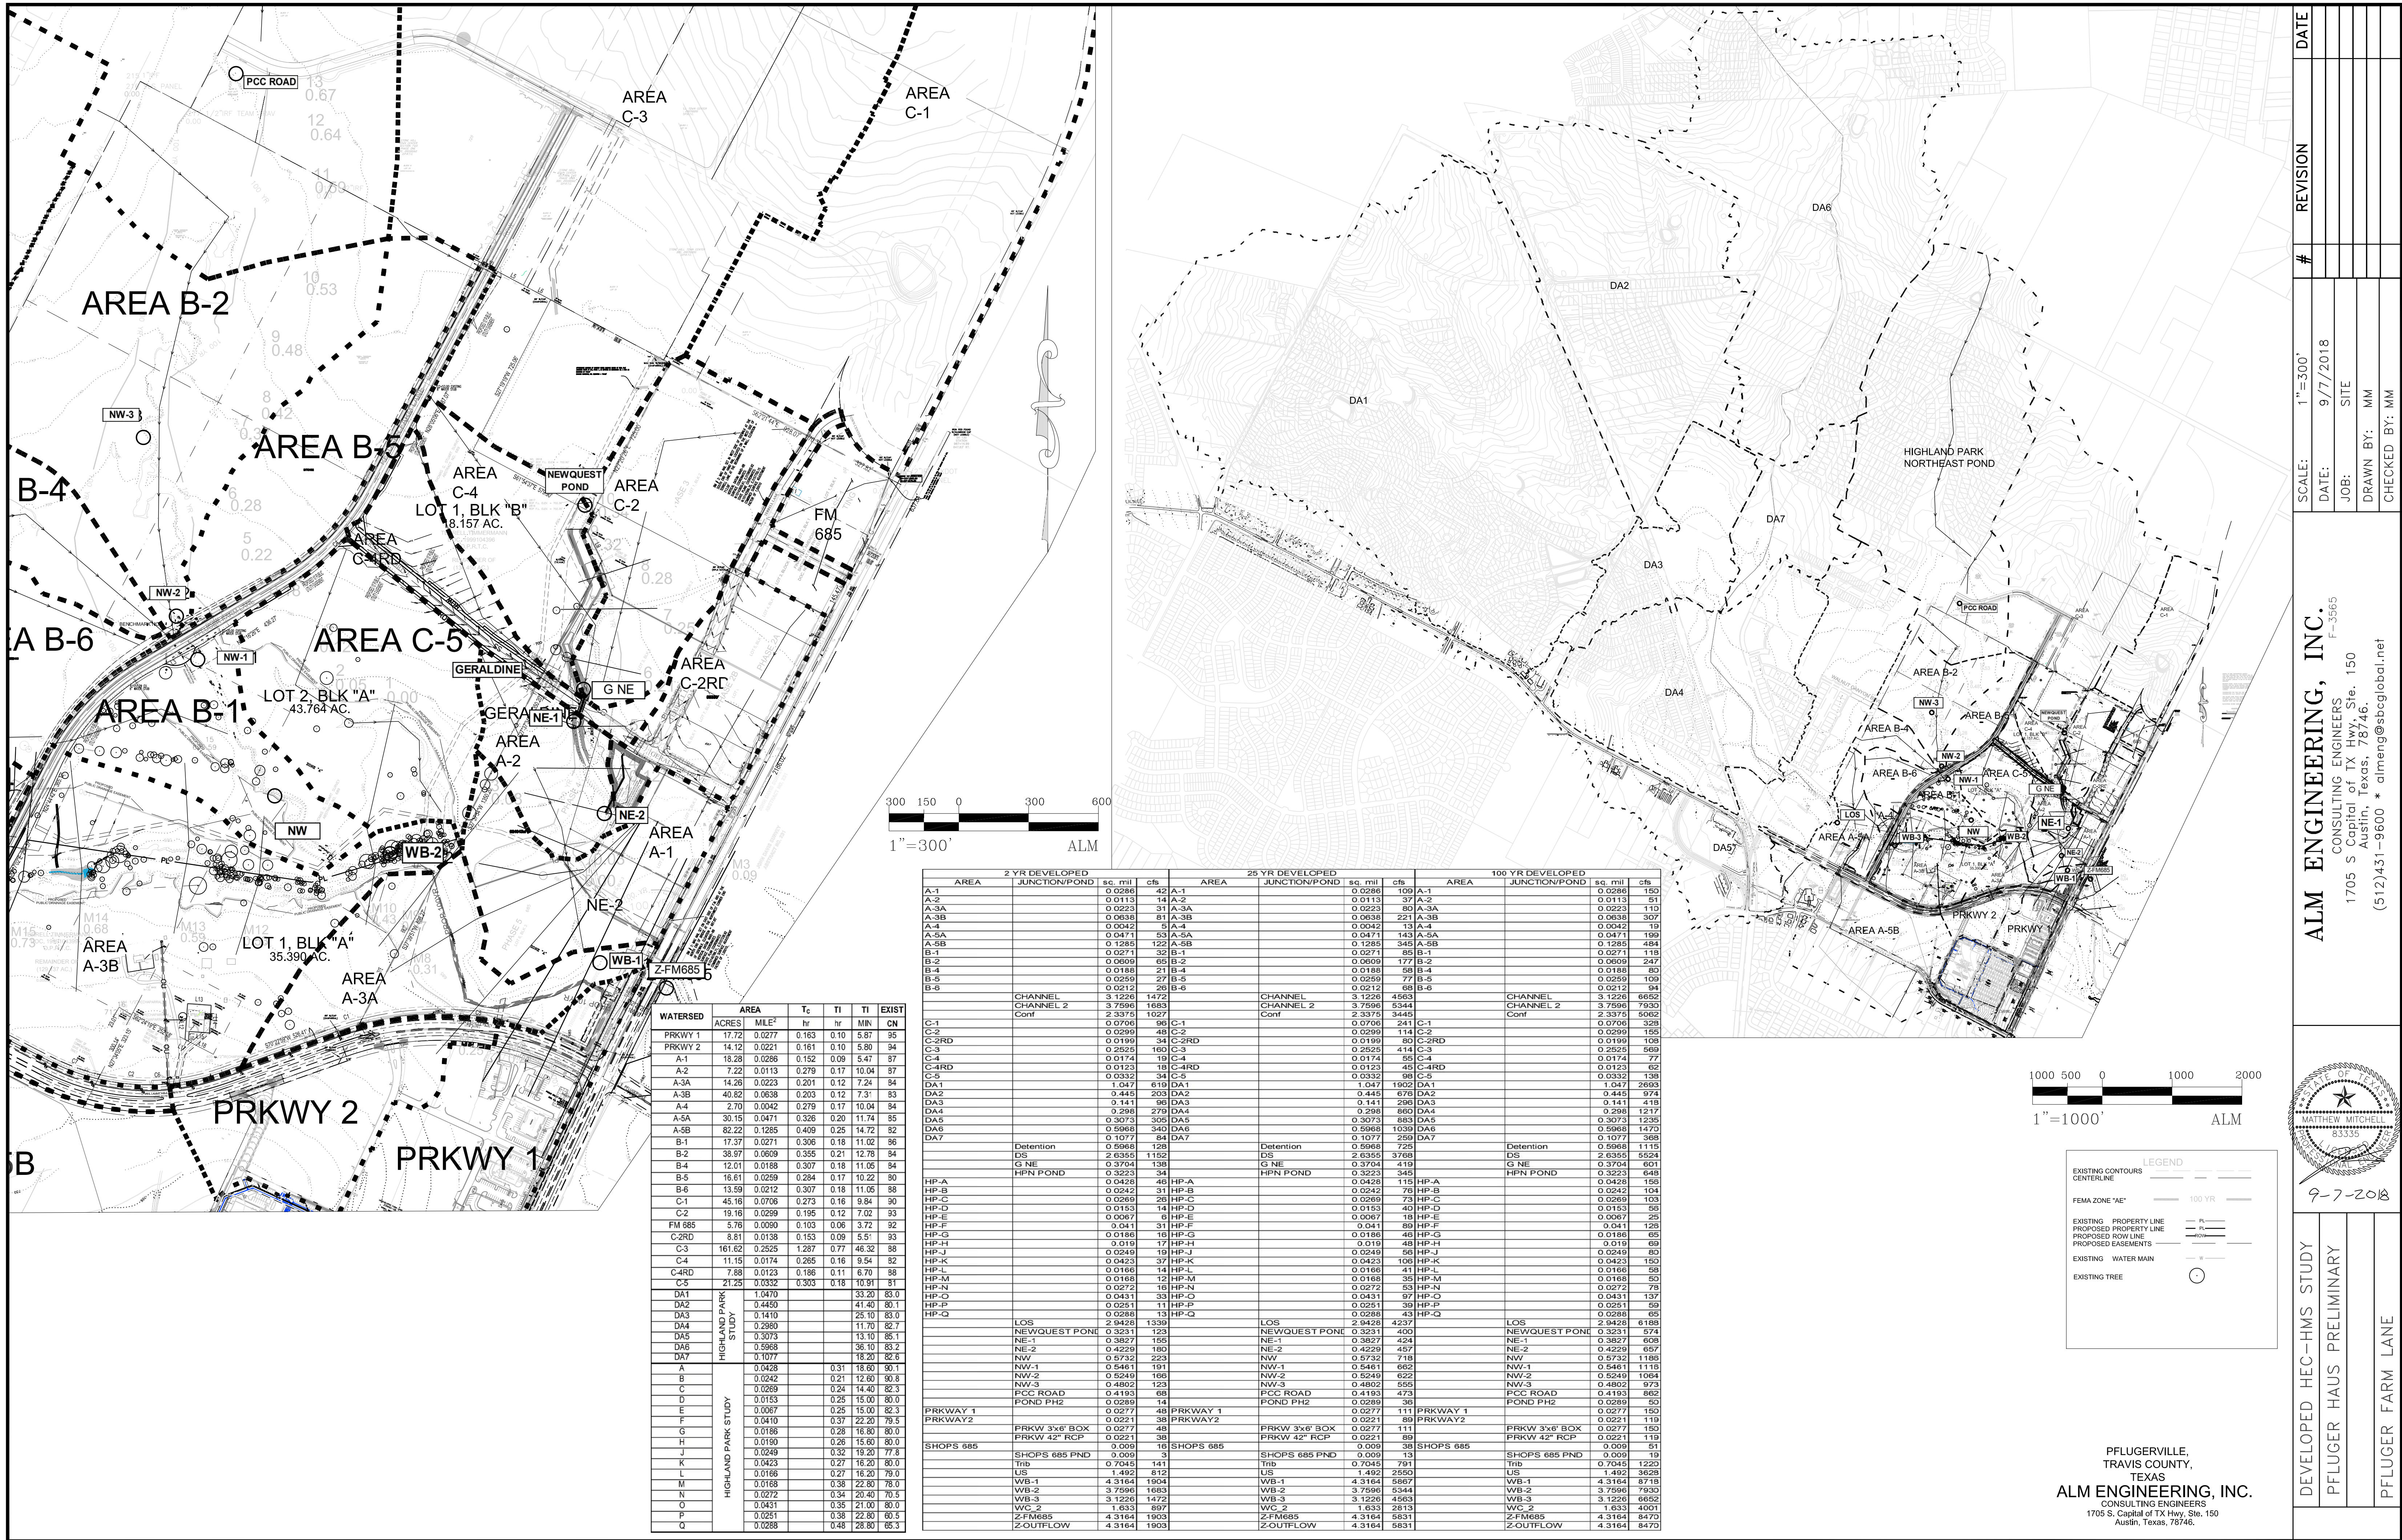

LEGEND

EXISTING CONTOURS
CENTERLINE

FEMA ZONE "AE"

EXISTING PROPERTY LINE
PROPOSED PROPERTY LINE
PROPOSED ROW LINE
PROPOSED EASEMENTS

EXISTING WATER MAIN

EXISTING TREE

WATERSED		AREA		T _c	T _I	T _I	EXIST
ACRES	MILE ²	hr	hr	MIN	CN		
PRKWY 1	17.72	0.0277	0.163	0.10	5.87	95	
PRKWY 2	14.12	0.0221	0.161	0.10	5.80	94	
A-1	18.28	0.0286	0.152	0.09	5.47	87	
A-2	7.22	0.0113	0.279	0.17	10.04	87	
A-3A	14.28	0.0223	0.201	0.12	7.24	84	
A-3B	40.82	0.0638	0.203	0.12	7.31	83	
A-4	2.70	0.0042	0.279	0.17	10.04	84	
A-5A	30.15	0.0471	0.326	0.20	11.74	85	
A-5B	82.22	0.1285	0.409	0.25	14.72	86	
B-1	17.37	0.0271	0.306	0.18	11.02	86	
B-2	38.97	0.0609	0.355	0.21	12.78	84	
B-4	12.01	0.0188	0.307	0.18	11.05	84	
B-5	16.61	0.0259	0.284	0.17	10.22	80	
B-6	13.59	0.0212	0.307	0.18	11.05	88	
C-1	45.18	0.0706	0.273	0.16	9.84	90	
C-2	19.18	0.0289	0.196	0.12	7.02	93	
FM 685	5.78	0.0090	0.103	0.06	3.72	92	
C-2RD	8.81	0.0138	0.153	0.09	5.57	93	
C-3	161.62	0.2525	1.287	0.77	46.32	88	
C-4	11.15	0.0174	0.265	0.16	9.54	82	
C-4RD	7.88	0.0123	0.186	0.11	6.70	88	
C-5	21.25	0.0332	0.303	0.18	10.91	81	
DA1	1.0470				33.20	83.0	
DA2	0.4450				41.40	80.1	
DA3	0.1410				25.10	83.0	
DA4	0.2980				11.70	82.7	
DA5	0.3073				13.10	85.1	
DA6	0.5968				36.10	83.2	
DA7	0.1077				18.20	82.8	
B	0.0428		0.31	18.60	90.1		
C	0.0242		0.21	12.60	90.8		
D	0.0269		0.24	14.40	82.3		
E	0.0067		0.25	15.00	82.3		
F	0.0166		0.31	22.20	78.5		
G	0.0186		0.28	16.80	80.0		
H	0.0190		0.26	15.60	80.0		
J	0.0249		0.32	19.20	77.8		
K	0.0423		0.27	16.20	80.0		
L	0.0166		0.27	16.20	78.0		
M	0.0168		0.38	22.80	78.0		
N	0.0272		0.34	20.40	70.5		
O	0.0431		0.35	21.00	80.0		
P	0.0251		0.38	22.80	60.5		
Q	0.0288		0.48	28.80	85.3		

2 YR DEVELOPED				25 YR DEVELOPED				100 YR DEVELOPED			
AREA	JUNCTION/POND	sq. mil	cfs	AREA	JUNCTION/POND	sq. mil	cfs	AREA	JUNCTION/POND	sq. mil	cfs
A-1		0.0286	42	A-1		0.0286	109	A-1		0.0286	150
A-2		0.0113	14	A-2		0.0113	37	A-2		0.0113	51
A-3A		0.0223	31	A-3A		0.0223	80	A-3A		0.0223	110
A-3B		0.0638	81	A-3B		0.0638	221	A-3B		0.0638	307
A-4		0.0042	5	A-4		0.0042	13	A-4		0.0042	19
A-5A		0.0471	53	A-5A		0.0471	133	A-5A		0.0471	199
A-5B		0.1285	122	A-5B		0.1285	345	A-5B		0.1285	484
B-1		0.0271	32	B-1		0.0271	89	B-1		0.0271	119
B-2		0.0609	69	B-2		0.0609	177	B-2		0.0609	247
B-4		0.0188	21	B-4		0.0188	58	B-4		0.0188	80
B-5		0.0259	27	B-5		0.0259	77	B-5		0.0259	109
B-6		0.0212	26	B-6		0.0212	68	B-6		0.0212	84
CHANNEL		3.1226	1472	CHANNEL		3.1226	4563	CHANNEL		3.1226	6652
CHANNEL 2		3.7596	1683	CHANNEL 2		3.7596	5344	CHANNEL 2		3.7596	7930
Cont		2.3375	1027	Cont		2.3375	3445	Cont		2.3375	5062
C-1		0.0706	96	C-1		0.0706	241	C-1		0.0706	328
C-2		0.0299	48	C-2		0.0299	114	C-2		0.0299	155
C-2RD		0.0199	34	C-2RD		0.0199	80	C-2RD		0.0199	108
C-3		0.2525	160	C-3		0.2525	414	C-3		0.2525	569
C-4		0.0174	19	C-4		0.0174	55	C-4		0.0174	77
C-4RD		0.0123	15	C-4RD		0.0123	45	C-4RD		0.0123	62
C-5		0.0332	34	C-5		0.0332	98	C-5		0.0332	138
DA1		1.047	619	DA1		1.047	1902	DA1		1.047	2693
DA2		0.445	203	DA2		0.445	678	DA2		0.445	974
DA3		0.141	98	DA3		0.141	298	DA3		0.141	415
DA4		0.298	279	DA4		0.298	860	DA4		0.298	1217
DA5		0.3073	305	DA5		0.3073	883	DA5		0.3073	1235
DA6		0.5968	340	DA6		0.5968	1039	DA6		0.5968	1470
DA7		0.1077	84	DA7		0.1077	259	DA7		0.1077	368
Detention		0.5968	128	Detention		0.5968	725	Detention		0.5968	1115
DS		2.6355	1152	DS		2.6355	3768	DS		2.6355	5524
G NE		0.3704	138	G NE		0.3704	419	G NE		0.3704	601
HPN POND		0.3223	34	HPN POND		0.3223	345	HPN POND		0.3223	648
HP-A		0.0428	46	HP-A		0.0428	115	HP-A		0.0428	156
HP-B		0.0242	31	HP-B		0.0242	76	HP-B		0.0242	104
HP-C		0.0269	28	HP-C		0.0269	73	HP-C		0.0269	103
HP-D		0.0153	14	HP-D		0.0153	40	HP-D		0.0153	56
HP-E		0.0067	6	HP-E		0.0067	18	HP-E		0.0067	25
HP-F		0.0411	31	HP-F		0.0411	89	HP-F		0.0411	126
HP-G		0.0186	15	HP-G		0.0186	48	HP-G		0.0186	65
HP-H		0.019	17	HP-H		0.019	48	HP-H		0.019	69
HP-I		0.0249	19	HP-I		0.0249	58	HP-I		0.0249	80
HP-K		0.0423	37	HP-K		0.0423	106	HP-K		0.0423	150
HP-L		0.0166	14	HP-L		0.0166	41	HP-L		0.0166	58
HP-M		0.0168	12	HP-M		0.0168	35	HP-M		0.0168	50
HP-N		0.0272	16	HP-N		0.0272	53	HP-N		0.0272	79
HP-O		0.0431	33	HP-O		0.0431	97	HP-O		0.0431	137
HP-P		0.0251	11	HP-P		0.0251	39	HP-P		0.0251	59
HP-Q		0.0286	13	HP-Q		0.0286	43	HP-Q		0.0286	65
LOS		2.9428	1339	LOS		2.9428	4237	LOS		2.9428	6188
NEWQUEST POND		0.3231	123	NEWQUEST POND		0.3231	400	NEWQUEST POND		0.3231	574
NE-1		0.3827	158	NE-1		0.3827	424	NE-1		0.3827	608
NE-2		0.4229	180	NE-2		0.4229	457	NE-2		0.4229	657
NW		0.5732	223	NW		0.5732	718	NW		0.5732	1188
NW-1		0.5461	191	NW-1		0.5461	662	NW-1		0.5461	1118
NW-2		0.5249	166	NW-2		0.5249	622	NW-2		0.5249	1064
NW-3		0.4802	123	NW-3		0.4802	595	NW-3		0.4802	973
PCC ROAD		0.4193	68	PCC ROAD		0.4193	473	PCC ROAD		0.4193	862
POND PH2		0.0289	14	POND PH2		0.0289	36	POND PH2		0.0289	50
PRKWY 1		0.0277	48	PRKWY 1		0.0277	111	PRKWY 1		0.0277	150
PRKWY2		0.0221	38	PRKWY2		0.0221	89	PRKWY2		0.0221	119
PRKW 3x6 BOX		0.0277	48	PRKW 3x6 BOX		0.0277	111	PRKW 3x6 BOX		0.0277	150
PRKW 42" RCP		0.0221	38	PRKW 42" RCP		0.0221	89	PRKW 42" RCP		0.0221	119
SHOPS 685		0.009	16	SHOPS 685		0.009	38	SHOPS 685		0.009	61
SHOPS 685 PND		0.009	3	SHOPS 685 PND		0.009	13	SHOPS 685 PND		0.009	19
Trb		0.7045	141	Trb		0.7045	791	Trb		0.7045	1220
US		1.482	612	US		1.482	2450	US		1.482	3628
WB-1		4.3164	1904	WB-1		4.3164	5867	WB-1		4.3164	8718
WB-2		3.7596	1683	WB-2		3.7596	5344	WB-2		3.7596	7930
WB-3		3.1226	1472	WB-3		3.1226	4563	WB-3		3.1226	6652
WC 2		1.633	897	WC 2		1.633	2813	WC 2		1.633	4001
Z-FM685		4.3164	1903	Z-FM685		4.3164	5831	Z-FM685		4.3164	8470
Z-OUTFLOW		4.3164	1903	Z-OUTFLOW		4.3164	5831	Z-OUTFLOW		4.3164	8470

PFLUGERVILLE,
TRAVIS COUNTY,
TEXAS
ALM ENGINEERING, INC.
CONSULTING ENGINEERS
1705 S. Capital of TX Hwy, Ste. 150
Austin, Texas, 78746

ALM ENGINEERING, INC.
CONSULTING ENGINEERS
1705 S Capital of TX Hwy, Ste. 150
Austin, Texas, 78746
(512)431-9600 * almeng@sbcbglobal.net

DEVELOPED HEC-HMS STUDY
PFLUGER HAUS PRELIMINARY
PFLUGER FARM LANE

9-7-2018

DATE: 9/7/2018
JOB: SITE
DRAWN BY: MM
CHECKED BY: MM

SCALE: 1"=300'

DATE: 9/7/2018

JOB: SITE


DRAWN BY: MM

CHECKED BY: MM

#

REVISION

DATE

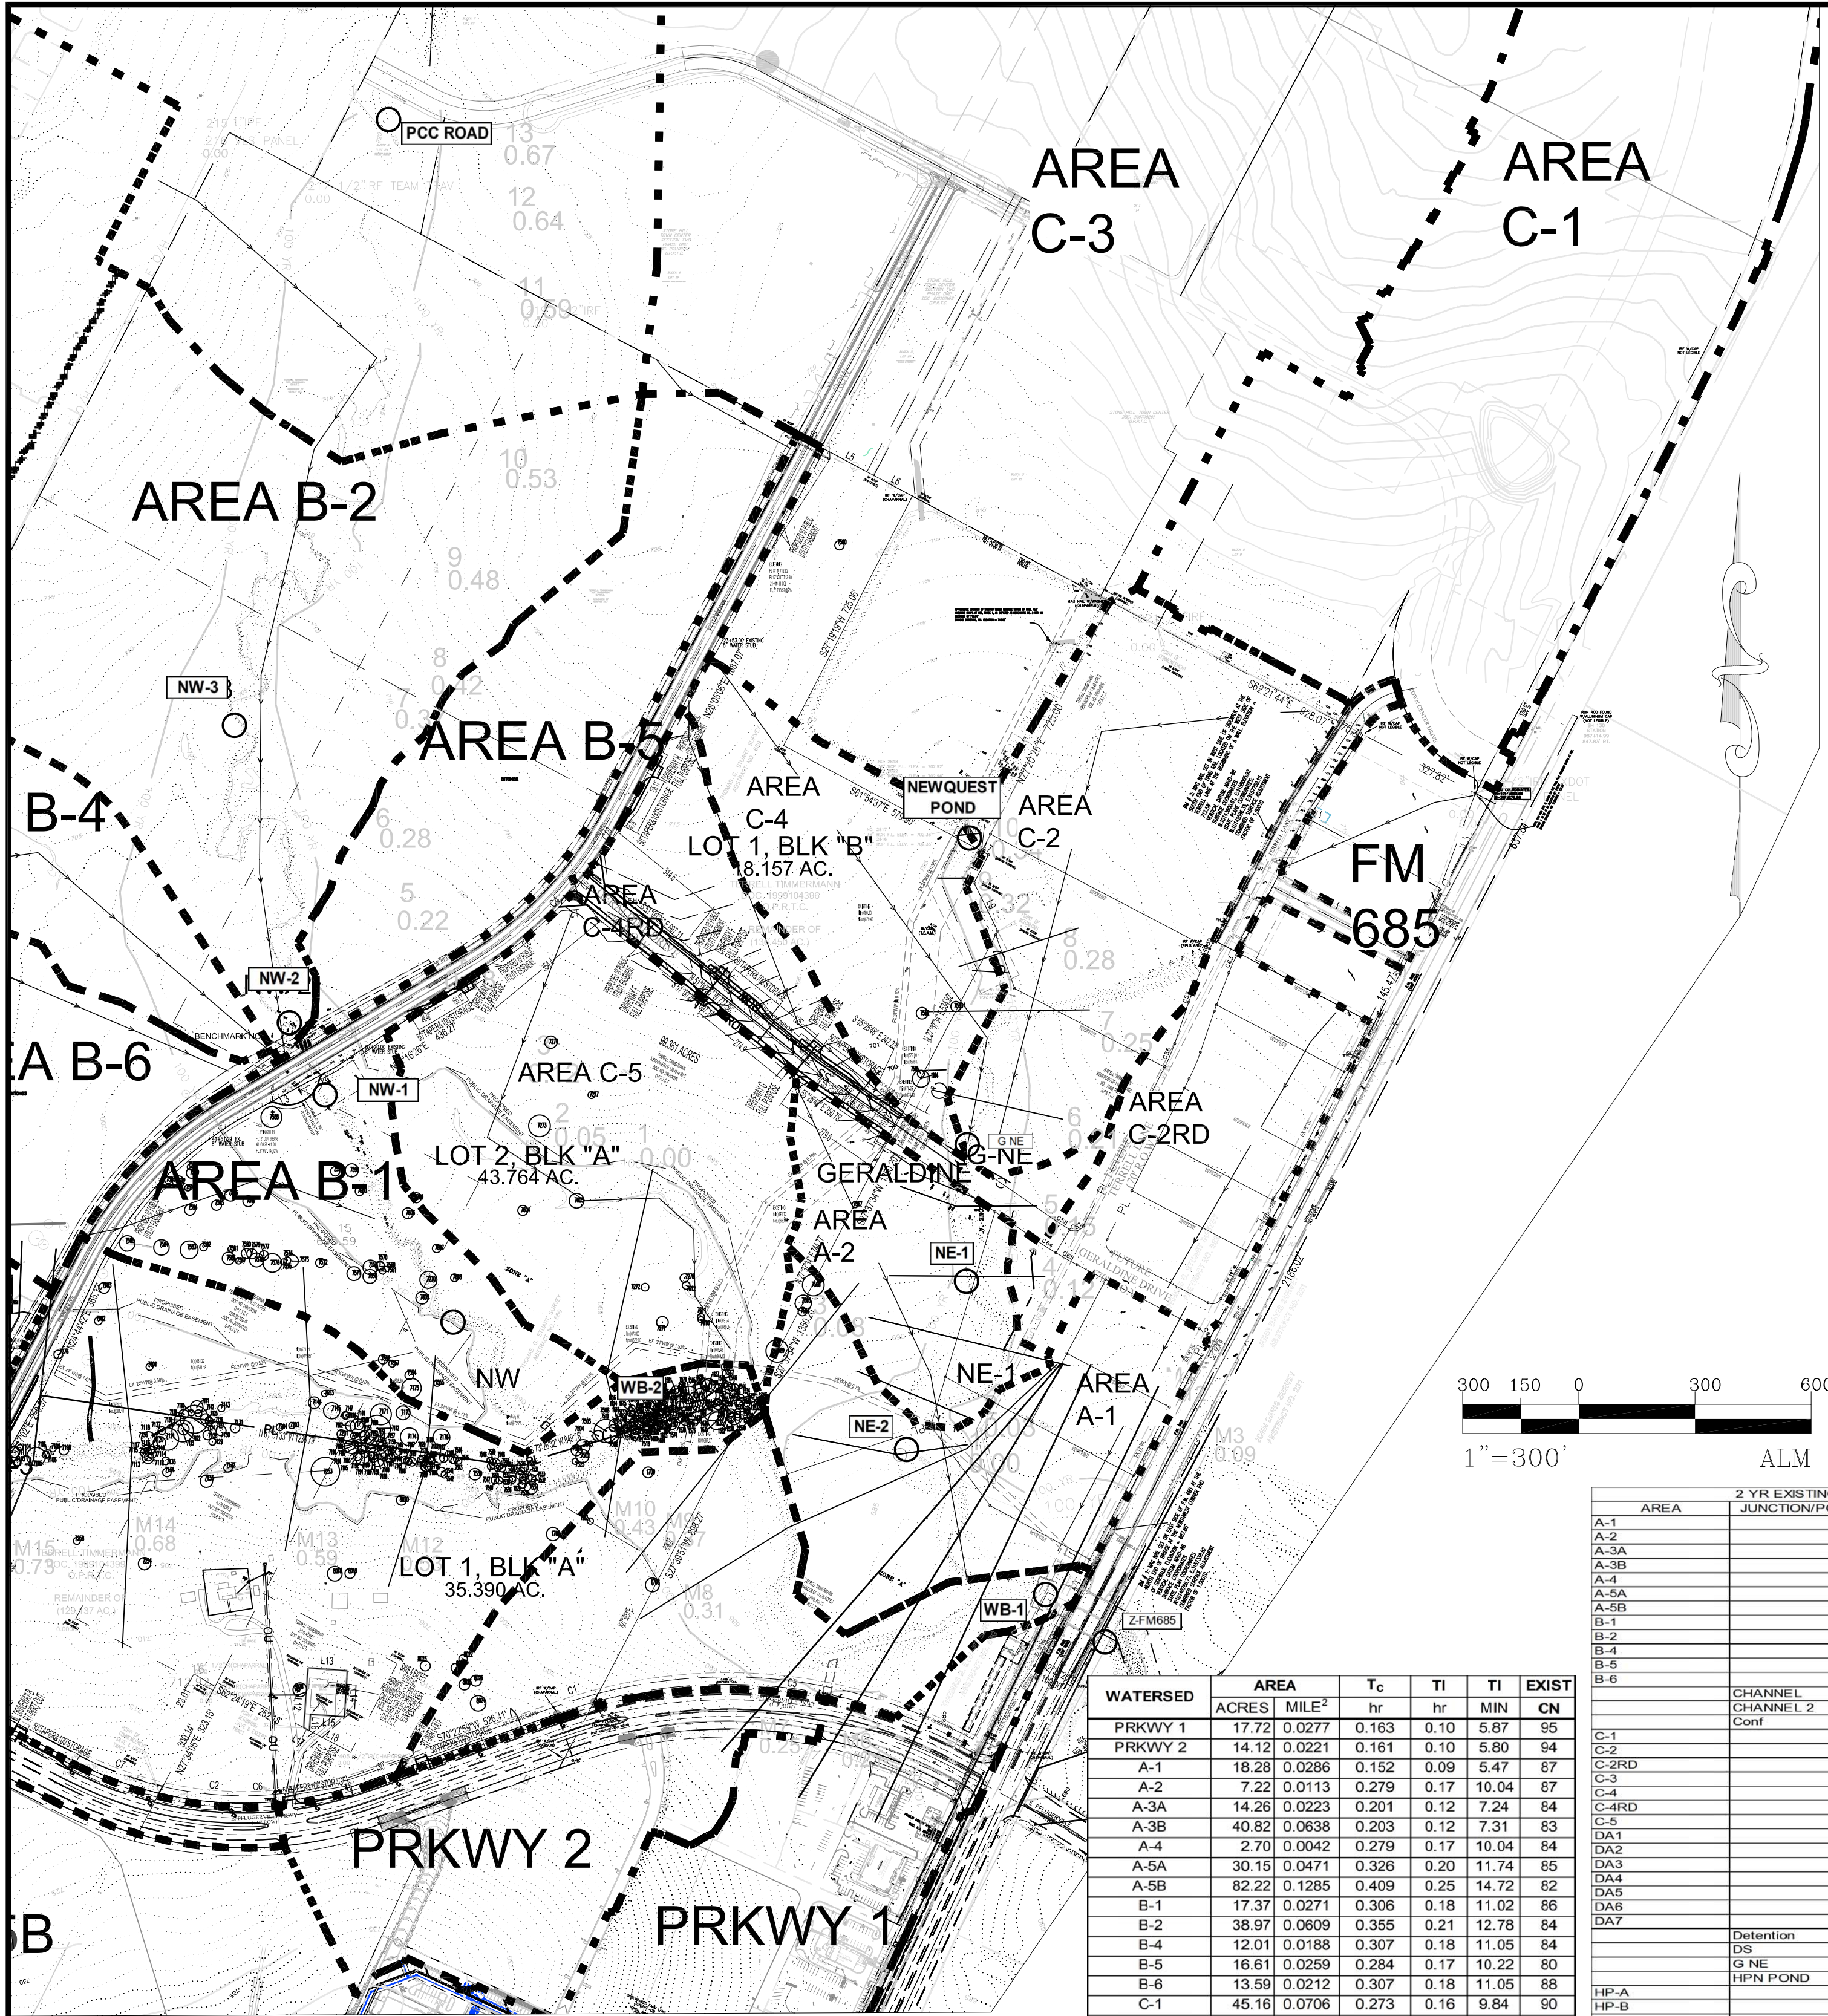

WATERSED	AREA	ACRES	MILE ²	T _c		T _i		EXIST
				hr	min	hr	min	
PRKWAY 1	17.72	0.0277	0.163	0.10	5.87	0.10	5.87	95
PRKWAY 2	14.12	0.0221	0.161	0.10	5.80	0.10	5.80	94
A-1	18.28	0.0286	0.152	0.09	5.47	0.09	5.47	87
A-2	7.22	0.0113	0.079	0.17	10.04	0.17	10.04	87
A-3A	14.26	0.0223	0.201	0.12	7.24	0.12	7.24	84
A-3B	40.82	0.0638	0.203	0.12	7.31	0.12	7.31	83
A-4	2.70	0.0042	0.279	0.17	10.04	0.17	10.04	84
A-5A	30.15	0.0471	0.326	0.20	11.74	0.20	11.74	85
A-5B	82.22	0.1285	0.409	0.25	14.72	0.25	14.72	82
B-1	17.37	0.0271	0.306	0.18	11.02	0.18	11.02	86
B-2	38.97	0.0609	0.355	0.21	12.78	0.21	12.78	84
B-4	12.01	0.0188	0.307	0.18	11.05	0.18	11.05	88
B-5	16.61	0.0259	0.284	0.17	10.22	0.17	10.22	80
B-6	13.59	0.0212	0.307	0.18	11.05	0.18	11.05	88
C-1	45.16	0.0706	0.273	0.16	9.84	0.16	9.84	90
C-2	19.16	0.0299	0.195	0.12	7.02	0.12	7.02	93
FM 685	5.76	0.0090	0.103	0.06	3.72	0.06	3.72	92
C-2RD	8.81	0.0138	0.153	0.09	5.51	0.09	5.51	93
C-3	161.62	0.2525	1.287	0.77	46.32	0.77	46.32	88
C-4	11.15	0.0174	0.285	0.18	9.54	0.18	9.54	82
C-4RD	7.88	0.0123	0.202	0.12	7.27	0.12	7.27	85
C-5	21.25	0.0332	0.303	0.18	10.91	0.18	10.91	81
DA1	1.0470				33.20		83.0	
DA2	0.4450				41.40		80.1	
DA3	0.1410				25.10		83.0	
DA4	0.2980				11.70		82.7	
DA5	0.3073				13.10		85.1	
DA6	0.5968				36.10		83.2	
DA7	0.1077				18.20		82.6	
A	0.0428	90.1	0.31	18.60	90.10			
B	0.0242	90.8	0.21	12.60	90.80			
C	0.0289	82.3	0.24	14.40	82.30			
D	0.0153	80.0	0.25	15.00	80.00			
E	0.0067	82.3	0.25	15.00	82.30			
F	0.0410	79.5	0.37	22.20	79.50			
G	0.0186	80.0	0.26	16.80	80.00			
H	0.0190	80.0	0.26	15.60	80.00			
J	0.0249	77.8	0.32	19.20	77.80			
K	0.0423	80.0	0.27	16.20	80.00			
L	0.0166	79.0	0.27	16.20	79.00			
M	0.0168	78.0	0.38	22.80	78.00			
N	0.0272	70.5	0.34	20.40	70.50			
O	0.0431	80.0	0.35	21.00	80.00			
P	0.0251	60.5	0.38	22.80	60.50			
Q	0.0288	65.3	0.48	28.80	65.30			

2 YR EXISTING				25 YR EXISTING				100 YR EXISTING						
A-1	AREA	JUNCTION/POND	sq. mil	cfs	A-1	AREA	JUNCTION/POND	sq. mil	cfs	A-1	AREA	JUNCTION/POND	sq. mil	cfs
A-2			0.0286	42	A-1			0.0286	109	A-1			0.0286	150
A-3A			0.0113	14	A-2			0.0113	37	A-2			0.0113	51
A-3B			0.0223	31	A-3A			0.0223	80	A-3A			0.0223	110
A-4			0.0638	81	A-3B			0.0638	221	A-3B			0.0638	307
A-5A			0.0042	5	A-4			0.0042	13	A-4			0.0042	19
A-5B			0.0471	53	A-5A			0.0471	143	A-5A			0.0471	199
B-1			0.1285	122	A-5B			0.1285	345	A-5B			0.1285	484
B-2			0.0271	32	B-1			0.0271	85	B-1			0.0271	118
B-4			0.0609	65	B-2			0.0609	177	B-2			0.0609	247
B-5			0.0188	21	B-4			0.0188	58	B-4			0.0188	80
B-6			0.0259	27	B-5			0.0259	77	B-5			0.0259	109
B-6			0.0212	26	B-6			0.0212	68	B-6			0.0212	94
CHANNEL			3.1226	1472	CHANNEL			3.1226	4563	CHANNEL			3.1226	6652
Channel 2			3.7596	1683	Channel 2			3.7596	5344	Channel 2			3.7596	7300
Cont			2.3375	1027	Cont			2.3375	3445	Cont			2.3375	5062
C-1			0.0706	96	C-1			0.0706	241	C-1			0.0706	328
C-2			0.0299	40	C-2			0.0299	114	C-2			0.0299	155
C-2RD			0.0199	34	C-2RD			0.0199	80	C-2RD			0.0199	108
C-3			0.2525	160	C-3			0.2525	414	C-3			0.2525	569
C-4			0.0174	19	C-4			0.0174	55	C-4			0.0174	77
C-4RD			0.0123	16	C-4RD			0.0123	43	C-4RD			0.0123	60
C-5			0.0332	34	C-5			0.0332	98	C-5			0.0332	138
DA1			1.047	619	DA1			1.047	1902	DA1			1.047	2693
DA2			0.445	203	DA2			0.445	676	DA2			0.445	974
DA3			0.141	96	DA3			0.141	296	DA3			0.141	418
DA4			0.298	279	DA4			0.298	860	DA4			0.298	1217
DA5			0.3073	305	DA5			0.3073	883	DA5			0.3073	1235
DA6			0.5968	340	DA6			0.5968	1039	DA6			0.5968	1470
DA7			0.1077	84	DA7			0.1077	259	DA7			0.1077	368
Detention			0.5968	128	Detention			0.5968	725	Detention			0.5968	1115
DS			2.6355	1152	DS			2.6355	3768	DS			2.6355	5534
G NE			0.3704	138	G NE			0.3704	419	G NE			0.3704	601
HPN POND			0.3223	34	HPN POND			0.3223	345	HPN POND			0.3223	648
HP-A			0.0428	48	HP-A			0.0428	115	HP-A			0.0428	156
HP-B			0.0242	31	HP-B			0.0242	76	HP-B			0.0242	104
HP-C			0.0269	26	HP-C			0.0269	73	HP-C			0.0269	103
HP-D			0.0153	14	HP-D			0.0153	40	HP-D			0.0153	56
HP-E			0.0067	6	HP-E			0.0067	18	HP-E			0.0067	25
HP-F			0.041	31	HP-F			0.041	89	HP-F			0.041	126
HP-G			0.0186	16	HP-G			0.0186	46	HP-G			0.0186	65
HP-H			0.019	17	HP-H			0.019	48	HP-H			0.019	69
HP-I			0.0249	19	HP-I			0.0249	56	HP-I			0.0249	80
HP-K			0.0423	37	HP-K			0.0423	106	HP-K			0.0423	150
HP-L			0.0166	14	HP-L			0.0166	41	HP-L			0.0166	58
HP-M			0.0168	12	HP-M			0.0168	35	HP-M			0.0168	50
HP-N			0.0272	16	HP-N			0.0272	53	HP-N			0.0272	78
HP-O			0.0431	33	HP-O			0.0431	97	HP-O			0.0431	137
HP-P			0.0251	11	HP-P			0.0251	39	HP-P			0.0251	58
HP-Q			0.0288	13	HP-Q			0.0288	43	HP-Q			0.0288	65
LOS			2.9428	1339	LOS			2.9428	4237	LOS			2.9428	6188
NEWQUEST POND			0.3231	123	NEWQUEST POND			0.3231	400	NEWQUEST POND			0.3231	574
NE-1			0.3827	153	NE-1			0.3827	424	NE-1			0.3827	608
NE-2			0.4229	179	NE-2			0.4229	457	NE-2			0.4229	657
NW-1			0.5732	223	NW-1			0.5732	718	NW-1			0.5732	1186
NW-2			0.5461	191	NW-2			0.5461	662	NW-2			0.5461	1116
NW-3			0.5249	166	NW-3			0.5249	622	NW-3			0.5249	1064
NW-3			0.4802	123	NW-3			0.4802	555	NW-3			0.4802	973
PCC ROAD			0.4193	68	PCC ROAD			0.4193	473	PCC ROAD			0.4193	862
POND PH2			0.0289	14	POND PH2			0.0289	36	POND PH2			0.0289	50
PRKWAY 1			0.0277	48	PRKWAY 1			0.0277	111	PRKWAY 1			0.0277	150
PRKWAY2			0.0221	38	PRKWAY2			0.0221	89	PRKWAY2			0.0221	119
PRKWAY 3			0.0277	48	PRKWAY 3			0.0277	111	PRKWAY 3			0.0277	150
PRKWAY 4			0.0221	38	PRKWAY 4			0.0221	89	PRKWAY 4			0.0221	119
PRKWAY 5			0.0277	48	PRKWAY 5			0.0277	111	PRKWAY 5			0.0277	150
PRKWAY 6			0.0277	48	PRKWAY 6			0.0277	111	PRKWAY 6			0.0277	150
PRKWAY 7			0.0277	48	PRKWAY 7			0.0277	111	PRKWAY 7			0.0277	150
PRKWAY 8			0.0277	48	PRKWAY 8			0.0277	111	PRKWAY 8			0.0277	150
PRKWAY 9			0.0277	48	PRKWAY 9			0.0277	111	PRKWAY 9			0.0277	150
PRKWAY 10			0.0277	48	PRKWAY 10			0.0277	111	PRKWAY 10			0.0277	150
PRKWAY 11			0.0277	48	PRKWAY 11			0.0277	111	PRKWAY 11			0.0277	150
PRKWAY 12			0.0277	48	PRKWAY 12			0.0277	111	PRKWAY 12			0.0277	150
PRKWAY 13			0.0277	48	PRKWAY 13			0.0277	111	PRKWAY 13			0.0277	150
PRKWAY 14			0.0277	48	PRKWAY 14			0.0277	111	PRKWAY 14			0.0277	150
PRKWAY 15			0.0277	48	PRKWAY 15			0.0277	111	PRKWAY 15			0.0277	150
PRKWAY 16			0.0277	48	PRKWAY 16			0.0277	111	PRKWAY 16			0.0277	150
PRKWAY 17			0.0277	48	PRKWAY 17			0.0277	111	PRKWAY 17			0.0277	150
PRKWAY 18			0.0277	48	PRKWAY 18			0.0277	111	PRKWAY 18			0.0277	150
PRKWAY 19			0.0277	48	PRKWAY 19			0.0277	111	PRKWAY 19			0.0277	150
PRKWAY 20			0.0277	48	PRKWAY 20			0.0277	111	PRKWAY 20			0.0277	150
PRKWAY 21			0.0277	48	PRKWAY 21			0.0277	111	PRKWAY 21			0.0277	150
PRKWAY 22			0.0277	48	PRKWAY 22			0.0277	111	PRKWAY 22			0.0277	150
SHOPS 665			0.009	3	SHOPS 665			0.009	3	SHOPS 665			0.009	3
SHOPS 665 PND			0.009	3	SHOPS 665 PND			0.009	3	SHOPS 665 PND			0.009	3
Trib			0.7945	141	Trib			0.7945	791	Trib			0.7945	1220
WB-1			1.492	812	WB-1			1.492	2650	WB-1			1.492	3638
WB-1			4.164	1904	WB-1			4.164	5868	WB-1			4.164	8719
WB-2			3.7596	1683	WB-2			3.7596	5344	WB-2			3.7596	7930
WB-3			3.1226	1472	WB-3			3.1226	4563	WB-3			3.1226	6652
WC-2			1.633	897	WC-2			1.633	2813	WC-2			1.633	4010
WC-2			4.164	1903	WC-2			4.164	5832	WC-2			4.164	8470
Z-OUTFLOW			4.164	1903	Z-OUTFLOW			4.164	5832	Z-OUTFLOW			4.164	8470