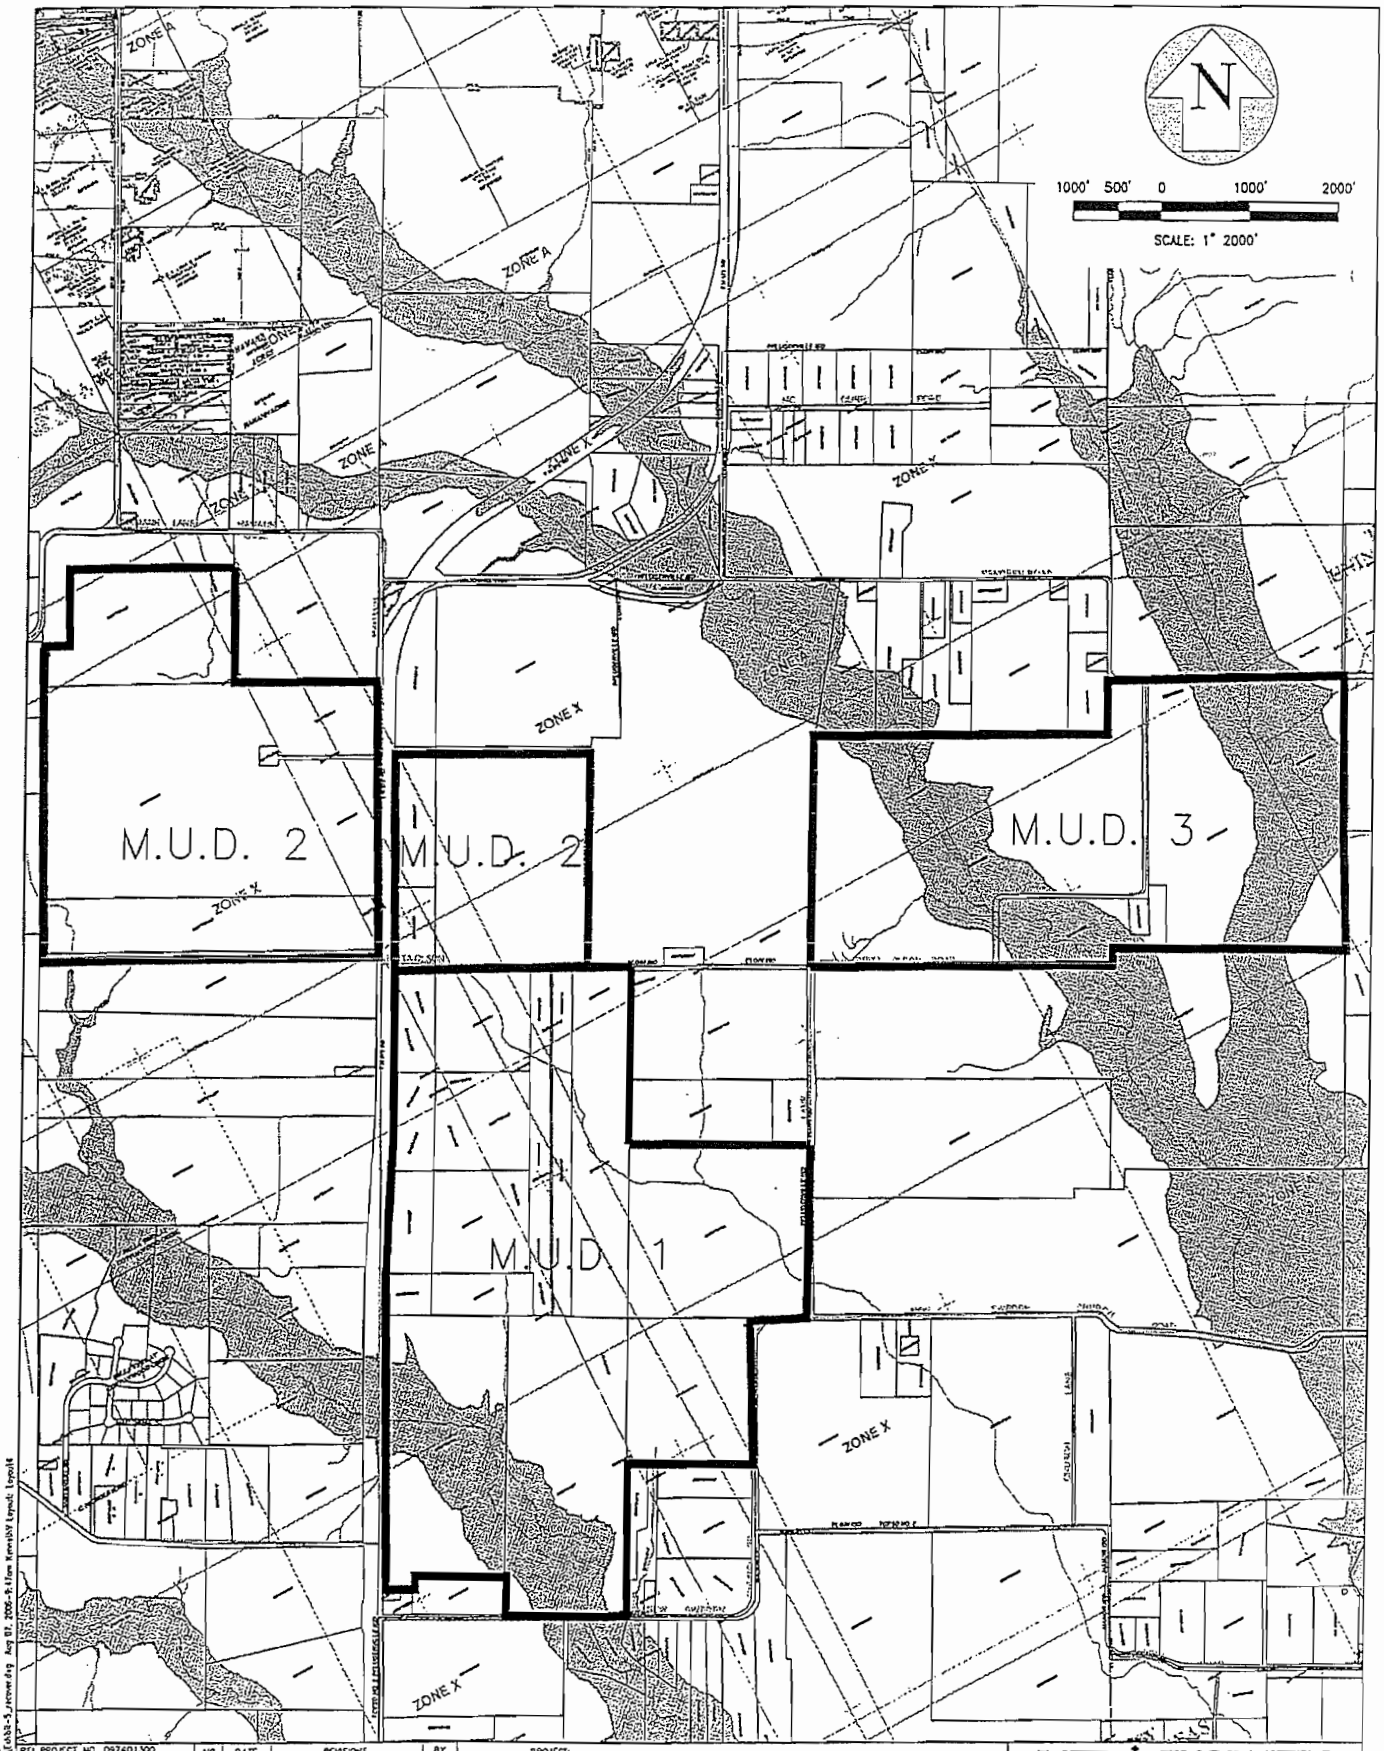

PEI PROJECT NO. 097401300	NO.	DATE	REVISIONS	BY
DESIGN: K.H.				
DRAWN: R.C.				
CHECKED:				
DATE:				
SHEET				

PROJECT:

EXHIBIT A
DESCRIPTION OF TRACT OF LAND

PATE ENGINEERS
HOUSTON • DALLAS • AUSTIN • FORT WORTH
ARLINGTON • SAN ANTONIO
7801 NORTH CAPITAL OF TEXAS HIGHWAY, SUITE 220
AUSTIN, TEXAS 78731
PH: (512) 340-0600
FAX: (512) 340-0604
WWW.PATEENG.COM