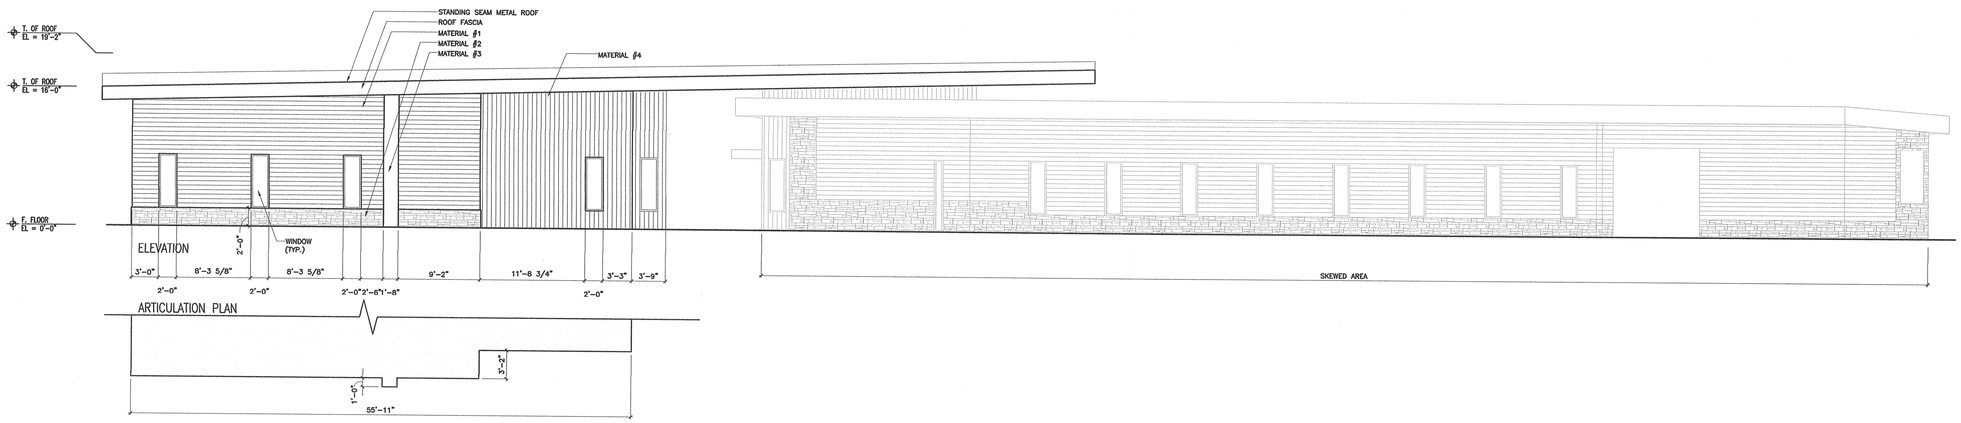

1 NORTH-EAST ELEVATION

SCALE: 1/8"=1'-0"

BUILDING MATERIALS	
TOTAL AREA	882 S. F.
MATERIAL #1	431 S. F.
MATERIAL #2	74 S. F.
MATERIAL #3	24 S. F.
MATERIAL #4	293 S. F.
GLASS	60 S. F.
OTHER	N. A.

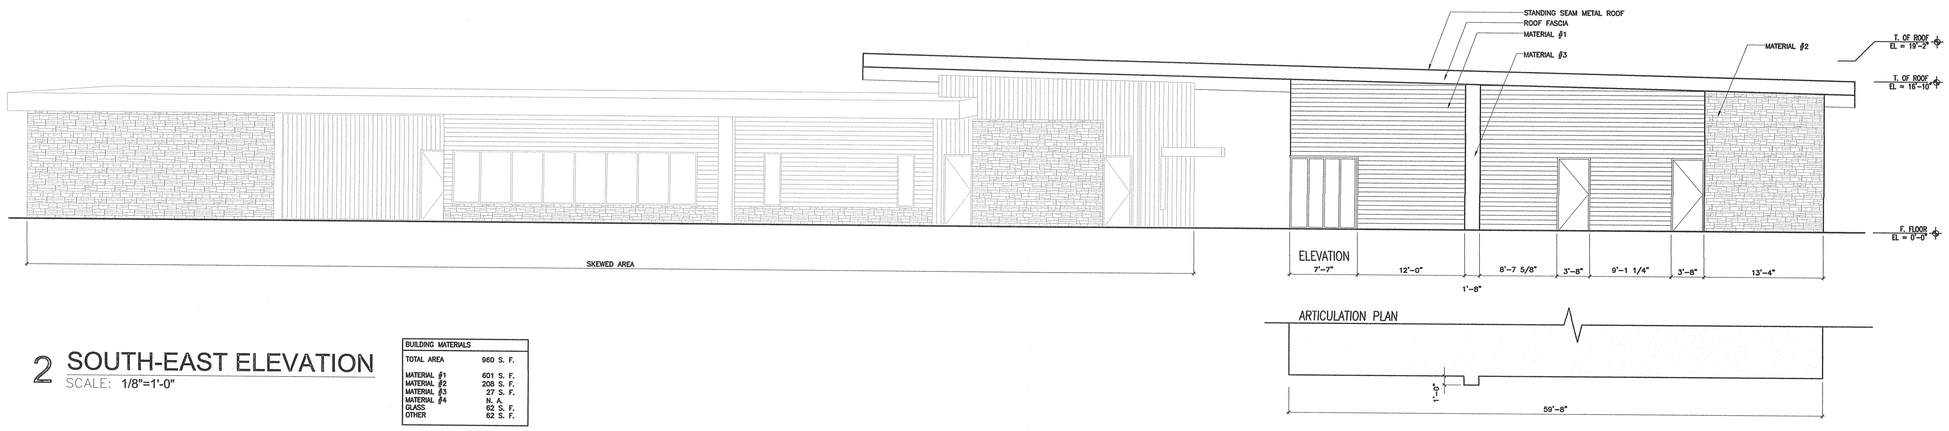

2 SOUTH-EAST ELEVATION

SCALE: 1/8"=1'-0"

BUILDING MATERIALS	
TOTAL AREA	960 S. F.
MATERIAL #1	601 S. F.
MATERIAL #2	208 S. F.
MATERIAL #3	27 S. F.
MATERIAL #4	N. A.
GLASS	62 S. F.
OTHER	62 S. F.

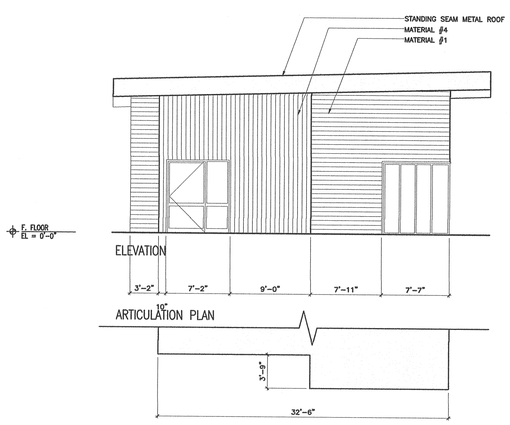

3 WEST ELEVATION -LOBBY

SCALE: 1/8"=1'-0"

BUILDING MATERIALS	
TOTAL AREA	556 S. F.
MATERIAL #1	233 S. F.
MATERIAL #2	N. A.
MATERIAL #3	N. A.
MATERIAL #4	205 S. F.
GLASS	118 S. F.
OTHER	N. A.

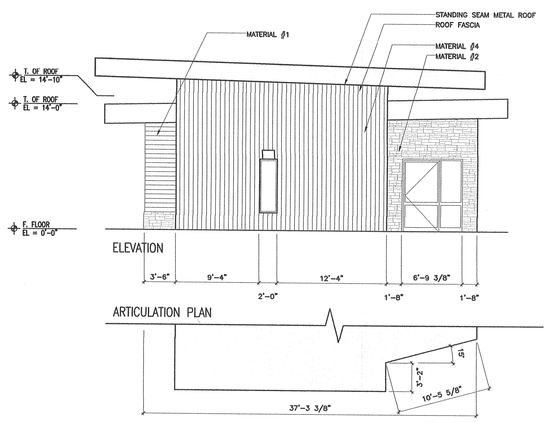

4 EAST ELEVATION -LOBBY

SCALE: 1/8"=1'-0"

BUILDING MATERIALS	
TOTAL AREA	562 S. F.
MATERIAL #1	35 S. F.
MATERIAL #2	80 S. F.
MATERIAL #3	N. A.
MATERIAL #4	390 S. F.
GLASS	67 S. F.
OTHER	N. A.

MATERIAL LIST:	
MATERIAL #1	VERTICAL FIBER CEMENT SIDING SIM. TO HARDIEPLANK SMOOTH FINISH
MATERIAL #2	ADHERED MASONRY VENEER SIM. TO CULTURED STONE
MATERIAL #3	FIBER CEMENT PANEL SIM. TO HARDIE REVEAL PANEL
MATERIAL #4	HORIZONTAL METAL PANEL SIM. TO IRONMAX DOUBLE 5" BY CERTAINTEED
GLASS	¾" GLAZING ON PREFINISHED METAL FRAME
ROOF	STANDING SEAM METAL ROOF

KEY PLAN

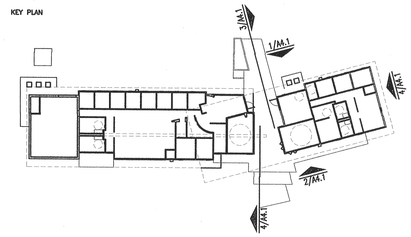

Hamilton & Associates, Inc.
1406 Three Points Road, Suite 100-A
Pflugerville, TX 78660
P: 512.251.4279
F: 512.251.4705
www.hamilton-associates.com

REGISTERED ARCHITECT DAVID JAMES CONNELLY STATE OF TEXAS
07-18-12

RRC Office
Pflugerville Renewable Energy Business Park
Pflugerville, Tx.

A project for:
Renewable Resource Consultants, LLC
2251 Double Creek Dr. #602
Round Rock, Tx
78664

REVISIONS

No.	Date	Description
1	07.16.12	SITE DEVELOPMENT

DESIGN: JC
DRAWN: DC
CHECKED: XXX

DRAWING NAME:
ARCHITECTURAL ELEVATIONS

PROJECT NUMBER:
12-059

SCALE: 1:1

DATE: 07.16.12

SHEET NUMBER:
A4.1

OF: 2