NTCMUD#5 Water Supply Project Phase 2

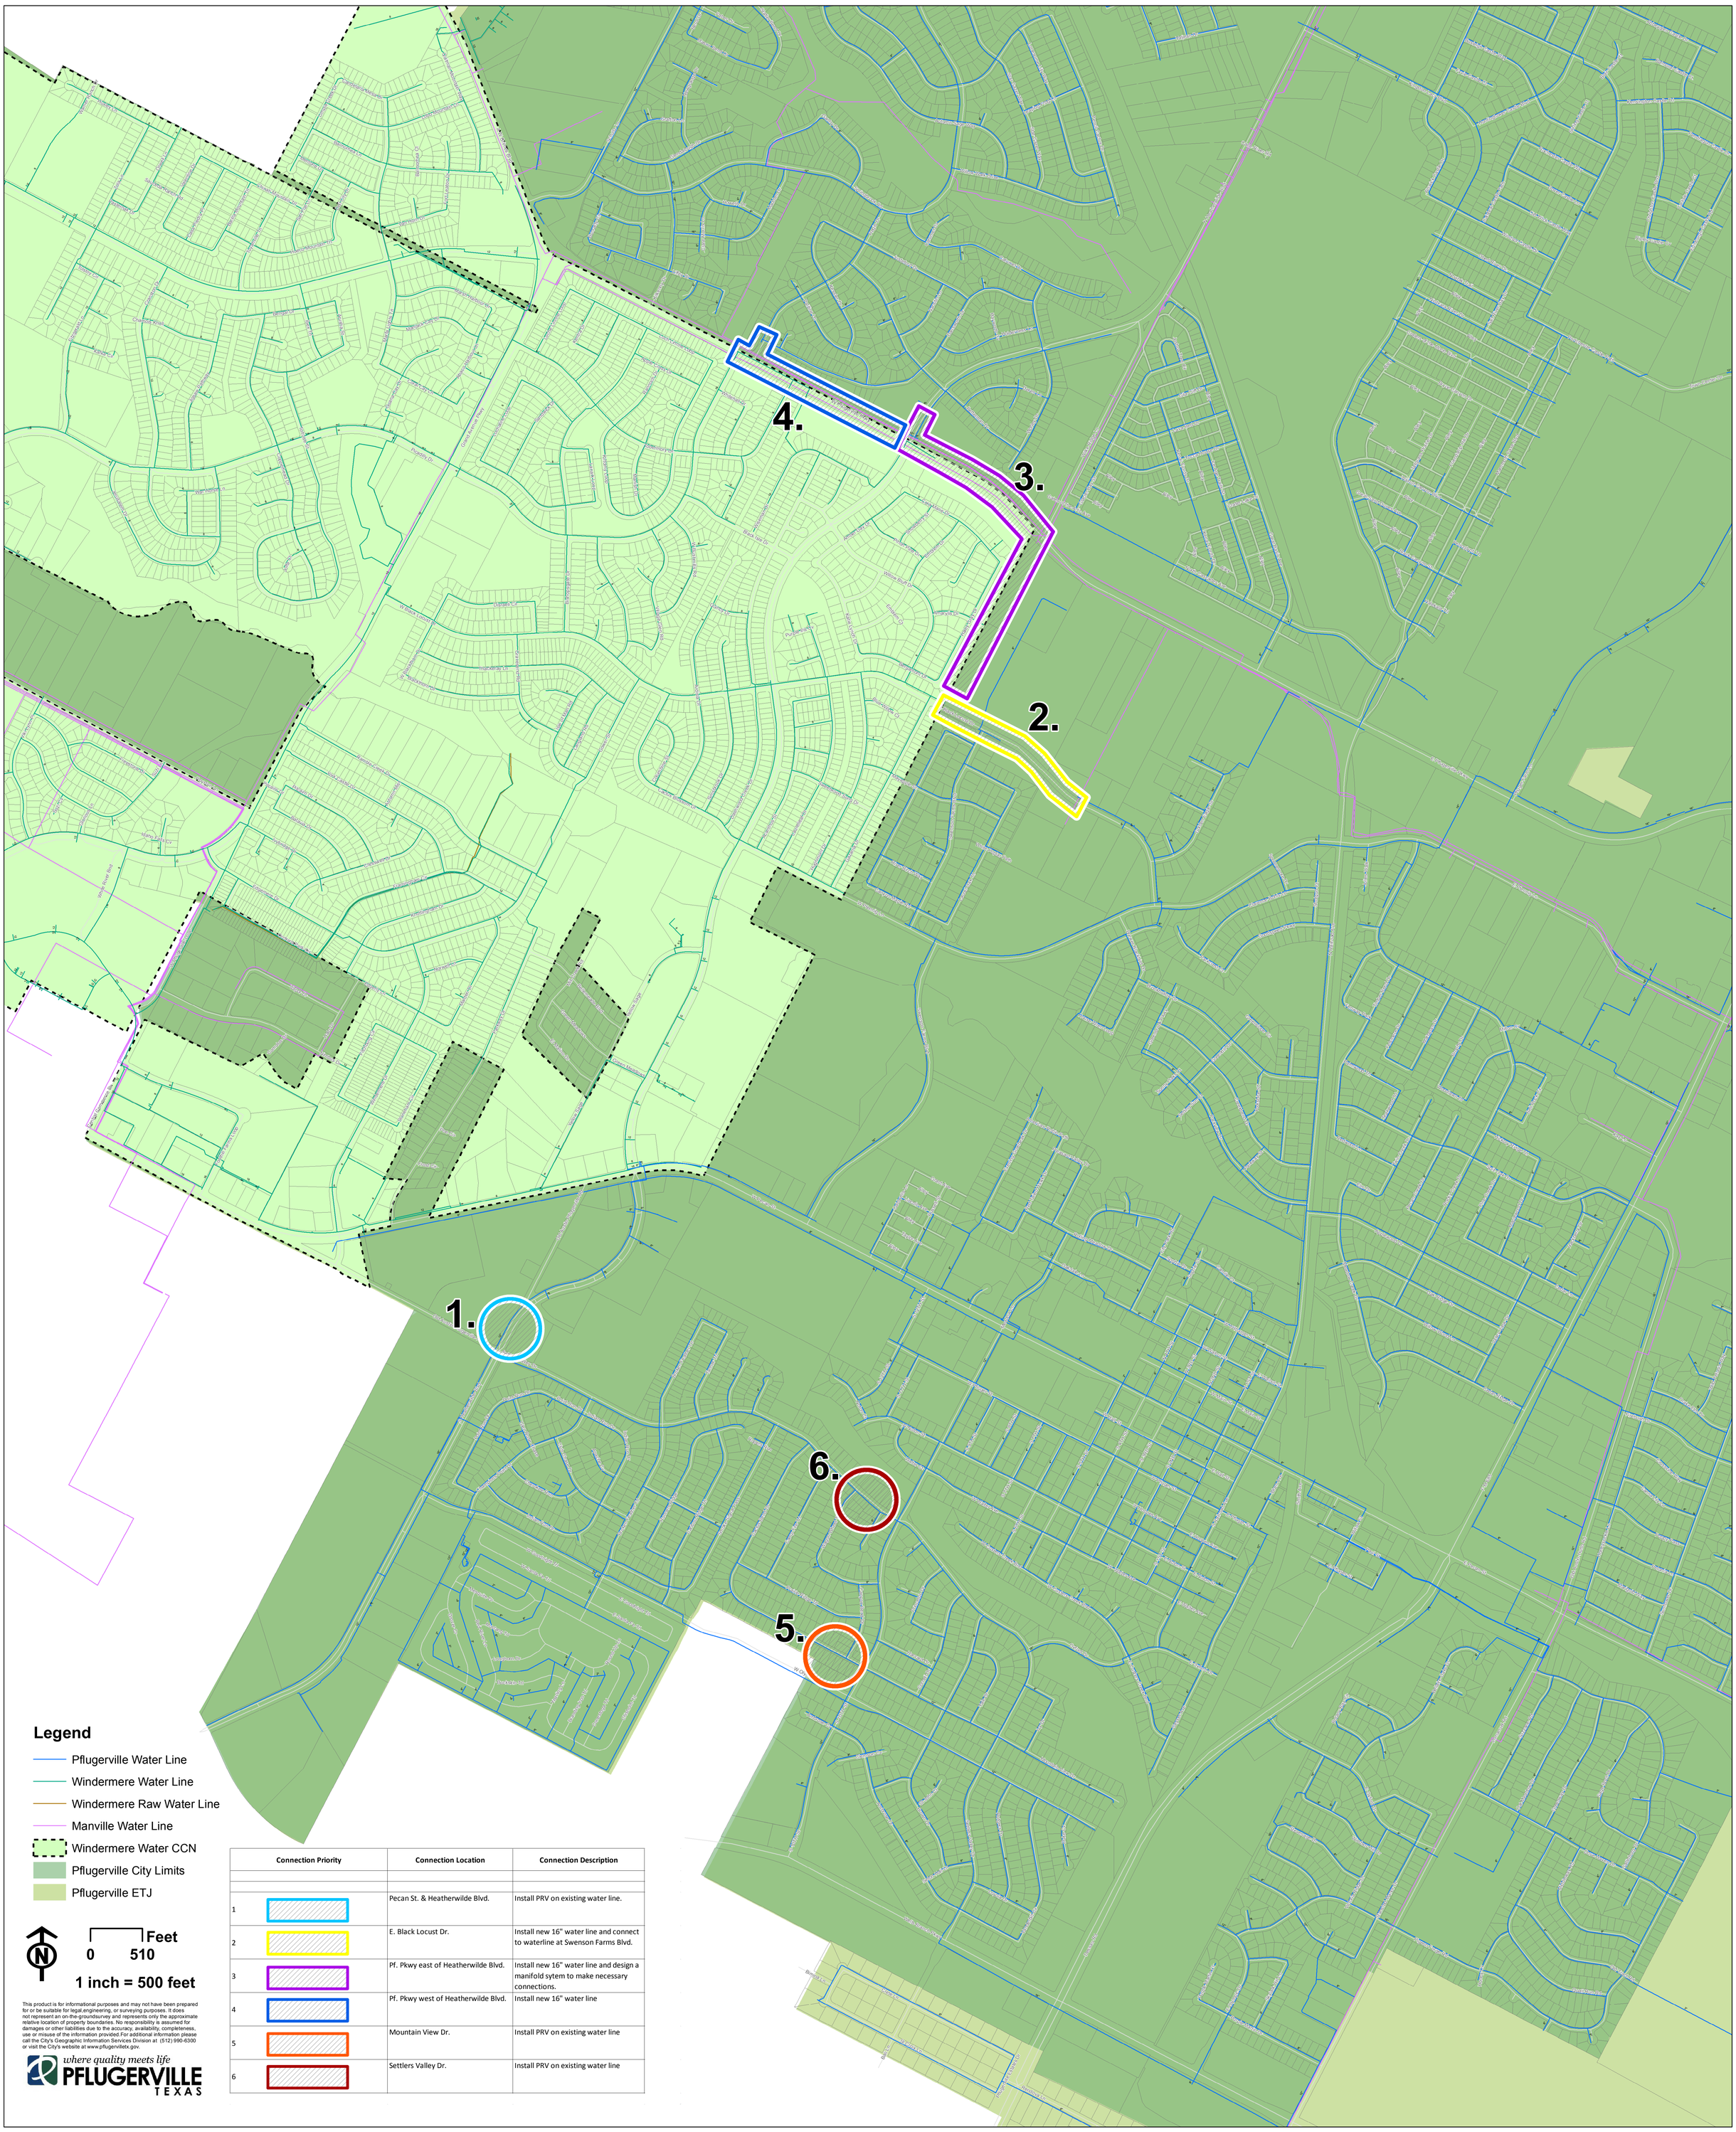

Connection Priority	Connection Location	Connection Description
1	Pecan St. & Heatherwilde Blvd.	Install PRV on existing water line.
2	E. Black Locust Dr.	Install new 16" water line and connect to waterline at Swenson Farms Blvd.
3	Pf. Pkwy east of Heatherwilde Blvd.	Install new 16" water line and design a manifold sytem to make necessary connections.
4	Pf. Pkwy west of Heatherwilde Blvd.	Install new 16" water line
5	Mountain View Dr.	Install PRV on existing water line
6	Settlers Valley Dr.	Install PRV on existing water line