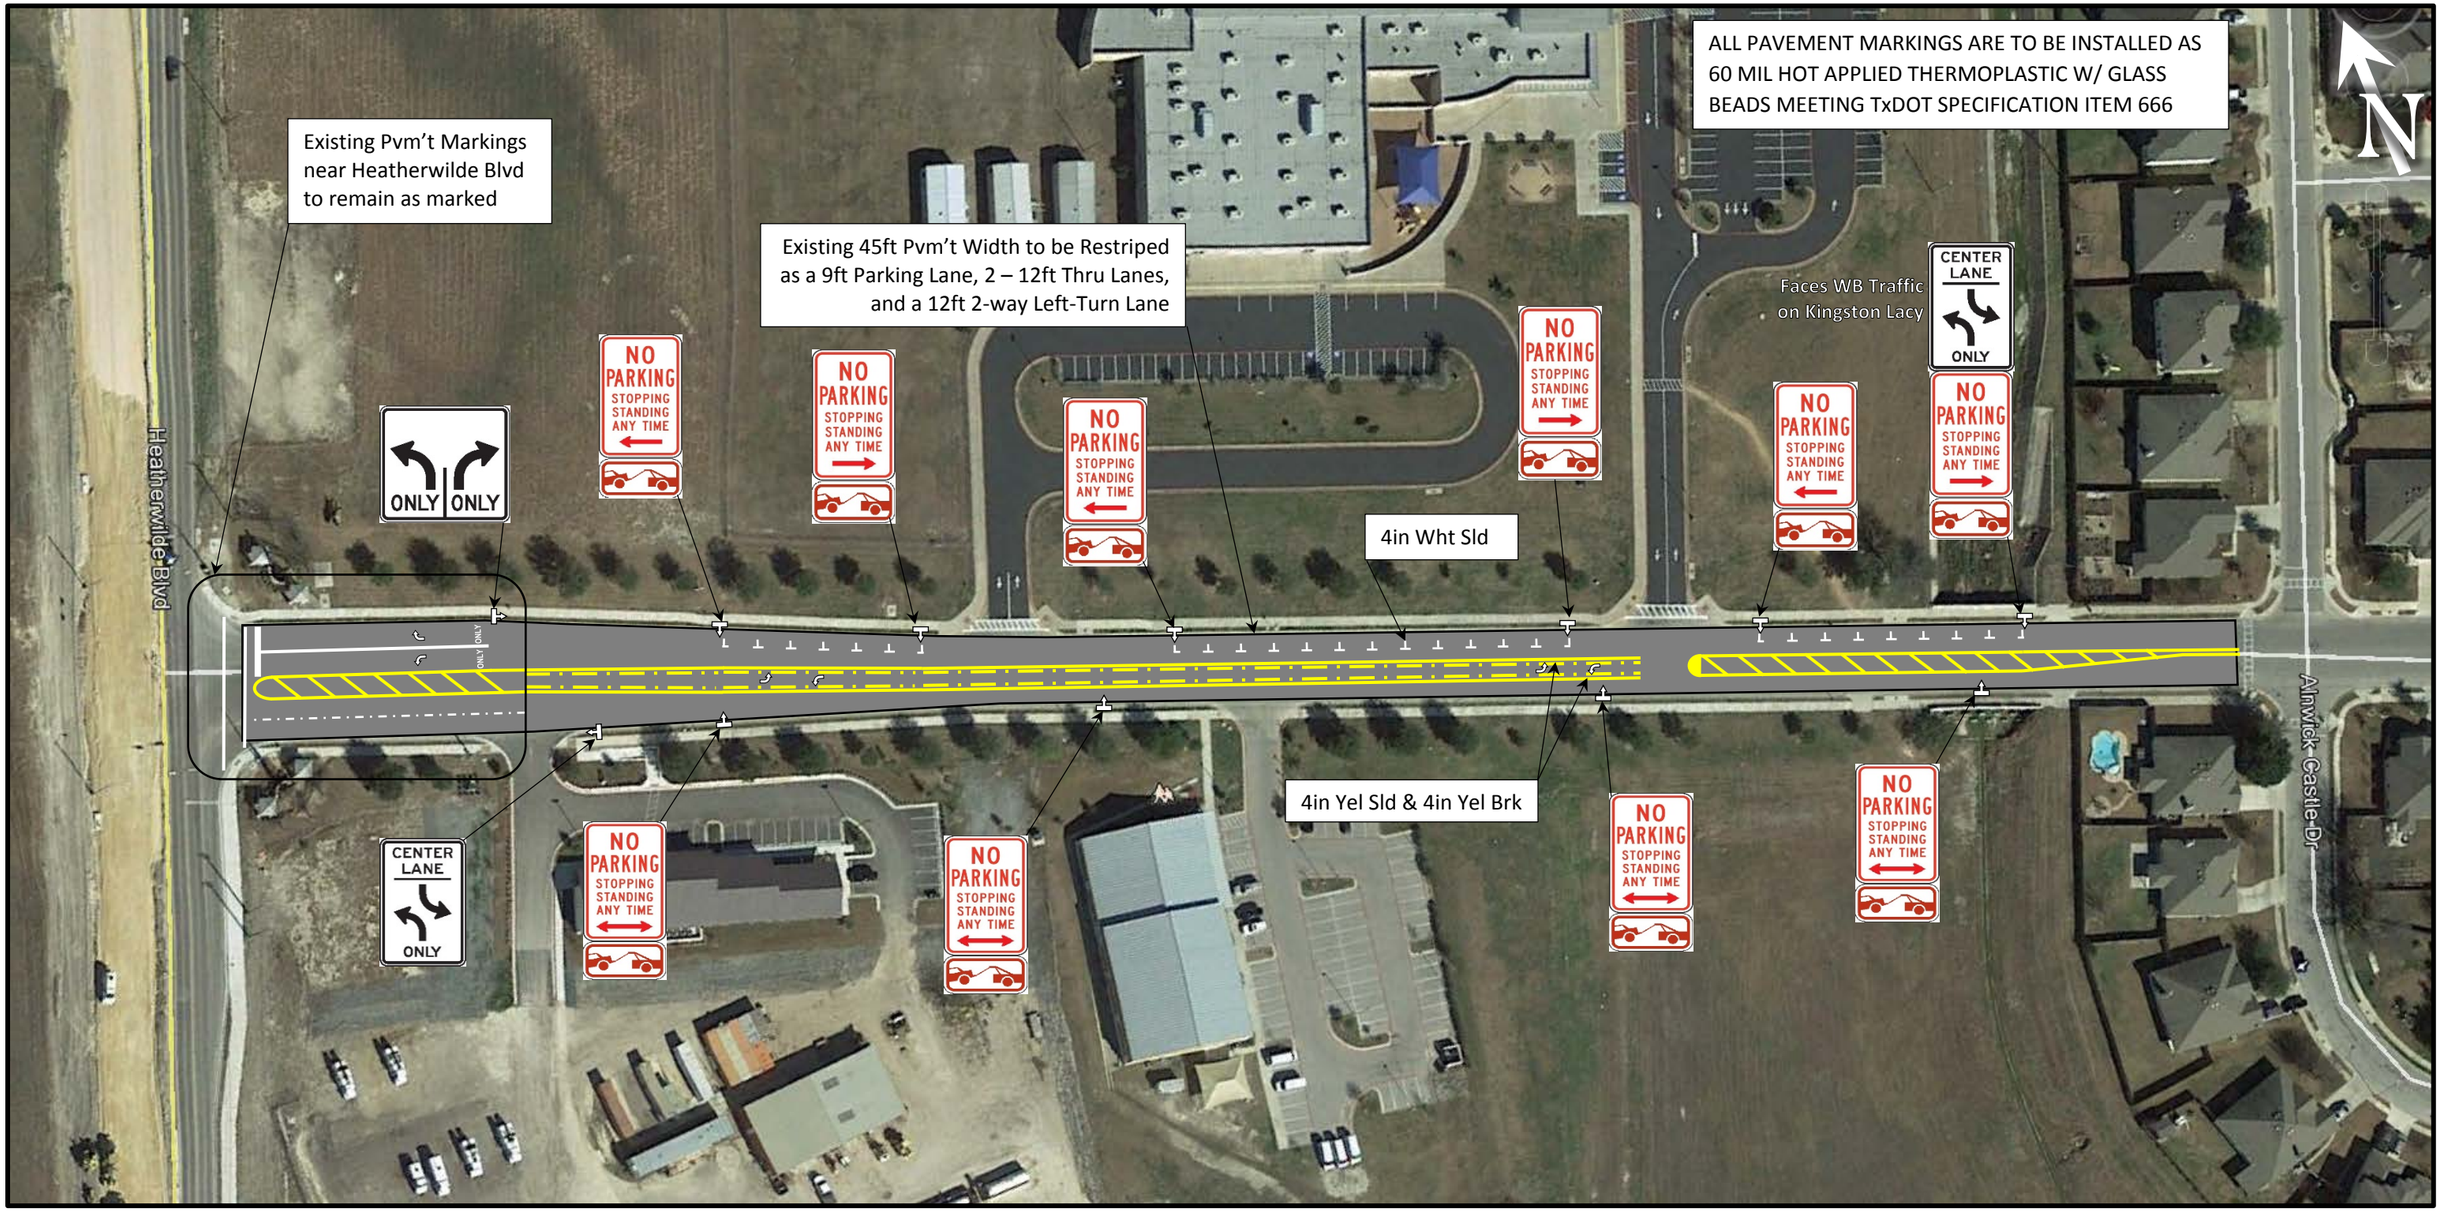Kingston Lacy Boulevard
Three-Lane with Parking Lane
Signing & Marking Plan